
STATE OF ALASKA
DEPARTMENT OF NATURAL RESOURCES
DIVISION OF PARKS
AND
OUTDOOR RECREATION

LAKE ALEKNAGIK SRS
FACILITY IMPROVEMENTS
PROJECT NO.
71043-3

In Cooperation with the US Fish and Wildlife Service
& the Alaska Department of Fish and Game

Vicinity Map

SEWARD PRINCIPLE MERIDIAN, TOWNSHIP 10 SOUTH, RANGE 56 WEST, LOT 3,
USS 3734
LATITUDE: 59°16'20.1"N LONGITUDE: 158°37'28.1"W

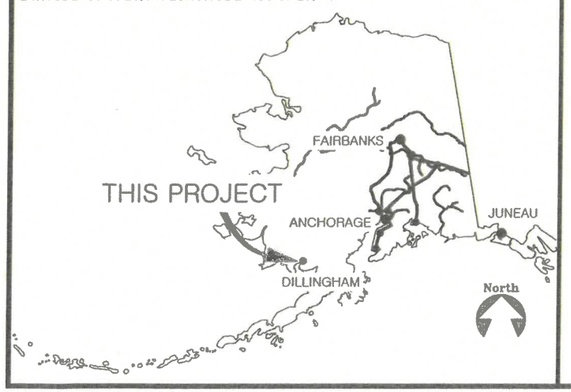

INDEX

1. TITLE SHEET
2. ESTIMATE OF QUANTITIES, ABBREVIATIONS, LEGEND, & VICINITY MAP
3. EXISTING CONDITIONS
4. BOAT RAMP SITE PLAN
5. CONCRETE BOAT RAMP DETAIL
6. ARTICULATED CONCRETE MATTING DETAIL
7. CENTRAL CRIB STAIRCASE DETAIL
8. NORTH-EAST CRIB STAIRCASE DETAIL
9. RIPRAP ARMORING DETAIL
10. RANGER STATION SITE PLAN
11. RANGER STATION NORTH WALL
12. RANGER STATION EAST WALL
13. RANGER STATION SOUTH WALL
14. RANGER STATION WEST WALL
15. RANGER STATION CRAWLSPACE WALL DETAIL
16. MAINTENANCE BUILDING WEST WALL

The following Division of Parks & Outdoor Rec. standard drawings apply to this project: NONE
The following D.O.T.(Highways) standard drawings apply to this project: NONE

Plans developed by:
STATE OF ALASKA
Department of Natural Resources
Division of Parks & Outdoor Recreation
550 W 7th Ave. Suite 1340, Anchorage, AK 99501

Recommended:

11/2/2026
Rys Mirarad, P.E. — Date
Chief, Design and Construction

Approved:

Ricky Gease 11/02/2026
Ricky Gease — Date
Director, Alaska State Parks

ESTIMATE OF QUANTITIES

ITEM	DESCRIPTION	UNIT	QTY
202.0001.0000	REMOVAL OF STRUCTURES AND OBSTRUCTIONS	L.S.	ALL REQ'D
203.0006.000A	BORROW, TYPE A	TON	10
611.0001.0002	RIPRAP, CLASS I	TON	10
622.2012.000R	RELOCATE BARRIER ROCK	EACH	3
622.2250.0012	CRIB STAIRCASE, 1'X20' STEP	EACH	7
622.2250.0018	CRIB STAIRCASE, 1'X12' STEP	EACH	3
640.0001.0000	MOBILIZATION AND DEMOBILIZATION	L.S.	ALL REQ'D
641.0001.0000	EROSION, SEDIMENT AND POLLUTION CONTROL ADMINISTRATION	L.S.	ALL REQ'D
641.0002.0000	TEMPORARY EROSION, SEDIMENT, AND POLLUTION CONTROL	C.S.	ALL REQ'D
641.0006.0000	ESCP PRICE ADJUSTMENT	C.S.	ALL REQ'D
642.0001.0000	CONSTRUCTION SURVEYING	L.S.	ALL REQ'D
642.0003.0000	THREE PERSON SURVEY PARTY	HOUR	5
643.0002.0000	TRAFFIC MAINTENANCE	L.S.	ALL REQ'D
647.0001.0001	BACKHOE, 4WD, 1 CY BUCKET, 75-HP MINIMUM, 15 FT DEPTH	HOUR	5
653.2001.0000	CONCRETE BOAT RAMP PLANK	EACH	14
653.2002.0000	BOAT RAMP CONSTRUCTION	L.S.	ALL REQ'D
653.2003.0000	ARTICULATED CONCRETE MAT	S.F.	640
653.2003.000R	RELOCATE ARTICULATED CONCRETE MAT	L.S.	ALL REQ'D
655.2011.0000	36"X36" HORIZONTAL SLIDER WINDOW	EACH	6
655.2012.0000	72"X48" HORIZONTAL SLIDER WINDOW	EACH	4
655.2013.0000	INSTALL CRAWLSPACE INSULATION	L.S.	ALL REQ'D
655.2014.0000	INSTALL CRAWLSPACE VAPOR BARRIER	L.S.	ALL REQ'D
655.2016.0000	INSTALL STEEL SIDING	S.F.	1550

ABBREVIATIONS

ACM	ARTICULATED CONCRETE MATTING
C.F.	CUBIC FOOT
CP	CONTROL POINT
C.S.	CONTINGENT SUM
C.Y.	CUBIC YARD
FT	FOOT
HP	HORSE POWER
LB	POUND
L.S.	LUMP SUM
RD	ROAD
REQ'D	REQUIRED
SF	SQUARE FOOT
SRS	STATE RECREATION SITE
S.Y.	SQUARE YARD
TYP.	TYPICAL
WD	WHEEL DRIVE

STATE OF ALASKA
49TH
Rangell C. Soriano
CE – 180719
10/31/26
Registered Professional Engineer


TABLE OF ESTIMATING FACTORS

DESCRIPTION	ESTIMATING FACTOR
BORROW, TYPE A	144 LB/C.F.
RIPRAP, CLASS I	108 LB/C.F.

LEGEND

EXISTING	PROPOSED	
		EDGE OF WATER
100		MAJOR CONTOUR LINE
		MINOR CONTOUR LINE
		EDGE OF PAVEMENT
		SURVEY CONTROL POINT/MONUMENT
		SIGN
		PICNIC SHELTER
		BILLBOARD
		ORIENTATION KIOSK
		BARRIER ROCK
		PROPERTY MONUMENT
		INTERPRETIVE SIGN, TYPE A
		INTERPRETIVE SIGN, TYPE C
		EDGE OF VEGETATION
		GEOTEXTILE
		FENCE

VICINITY MAP

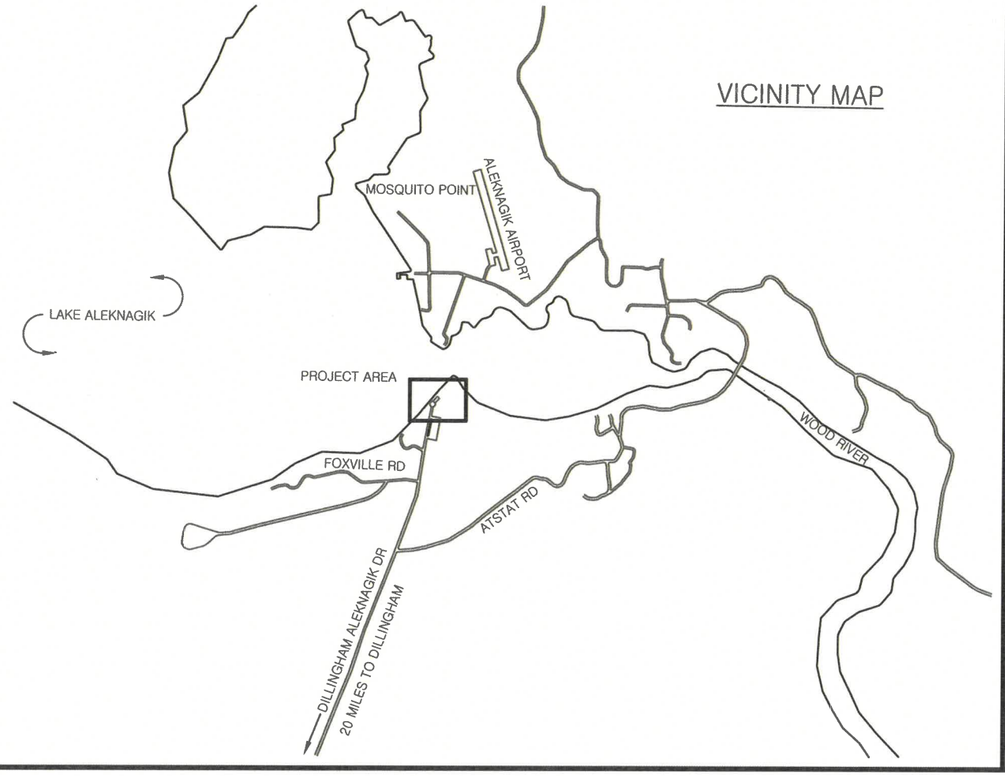

STATE OF ALASKA, DEPARTMENT OF NATURAL RESOURCES
PLANS DEVELOPED BY: DIVISION OF PARKS AND OUTDOOR RECREATION
550 W 7TH AVE. SUITE 1340, ANCHORAGE, AK 99501 - 907.269.8731

LAKE ALEKNAGIK SRS
FACILITY IMPROVEMENTS
PROJECT No. 71043-3

ESTIMATE OF QUANTITIES,
ABBREVIATIONS, LEGEND, & VICINITY MAP

ALASKA STATE PARKS


PREPARED: EEH
DRAWN: EEH
REVIEWED: RCS
DATE: 10/12/2026

SHEET 2 OF 16 SHEETS

SURVEY CONTROL POINT TABLE				
PT. NO.	ELEVATION	NORTHING	EASTING	DESCRIPTION
CP1	82.84	1926305.3962	1523669.1329	5/8" X 18' REBAR WITH CAP
CP2	73.24	1926449.4249	1523764.6752	5/8" X 18" REBAR WITH CAP
CP3	66.79	1926591.9624	1523756.7729	5/8" X 18" REBAR WITH CAP
CP4	70.06	1926405.3271	1523600.7898	5/8" X 18" REBAR WITH CAP

NOTES:

1. SURVEY PERFORMED BY DNR STAFF ON 9/21/2023.

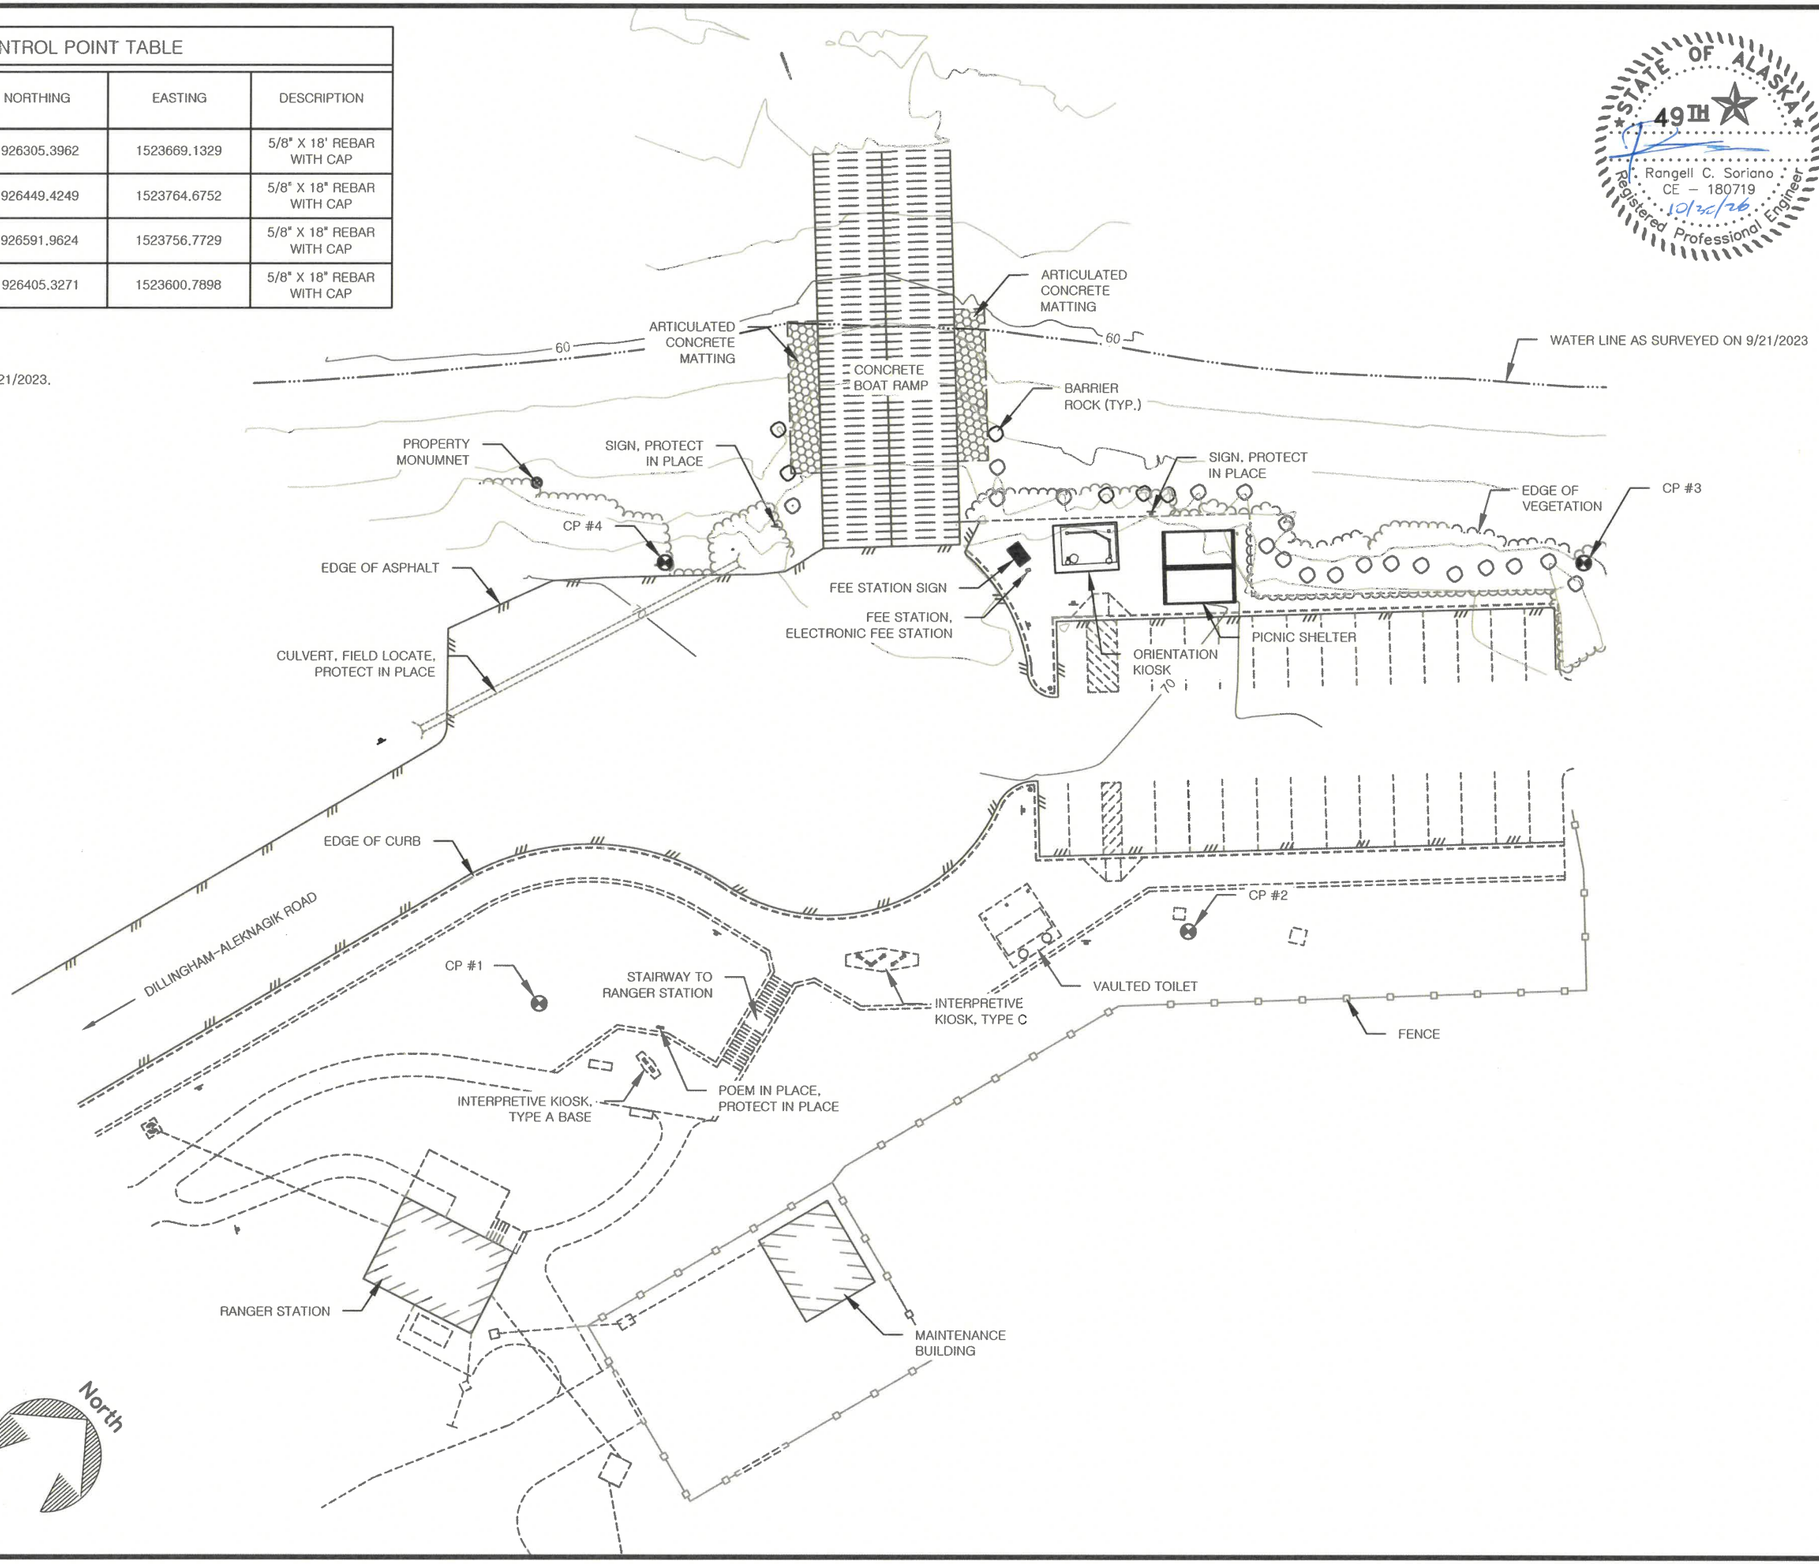

GRAPHIC SCALE

20 0 10 20 40

(IN FEET)

North

STATE OF ALASKA
49TH
Rangell C. Soriano
CE – 180719
10/12/26
Registered Professional Engineer

STATE OF ALASKA, DEPARTMENT OF NATURAL RESOURCES
PLANS DEVELOPED BY: DIVISION OF PARKS AND OUTDOOR RECREATION
550 W 7TH AVE. SUITE 1340, ANCHORAGE, AK 99501 - 907.269.8731


LAKE ALEKNAGIK SRS
FACILITY IMPROVEMENTS
PROJECT No. 71043-3

EXISTING CONDITIONS

ALASKA STATE PARKS

PREPARED: EEH
DRAWN: EEH
REVIEWED: RCS
DATE: 10/12/2026

SHEET 3 OF 16 SHEETS

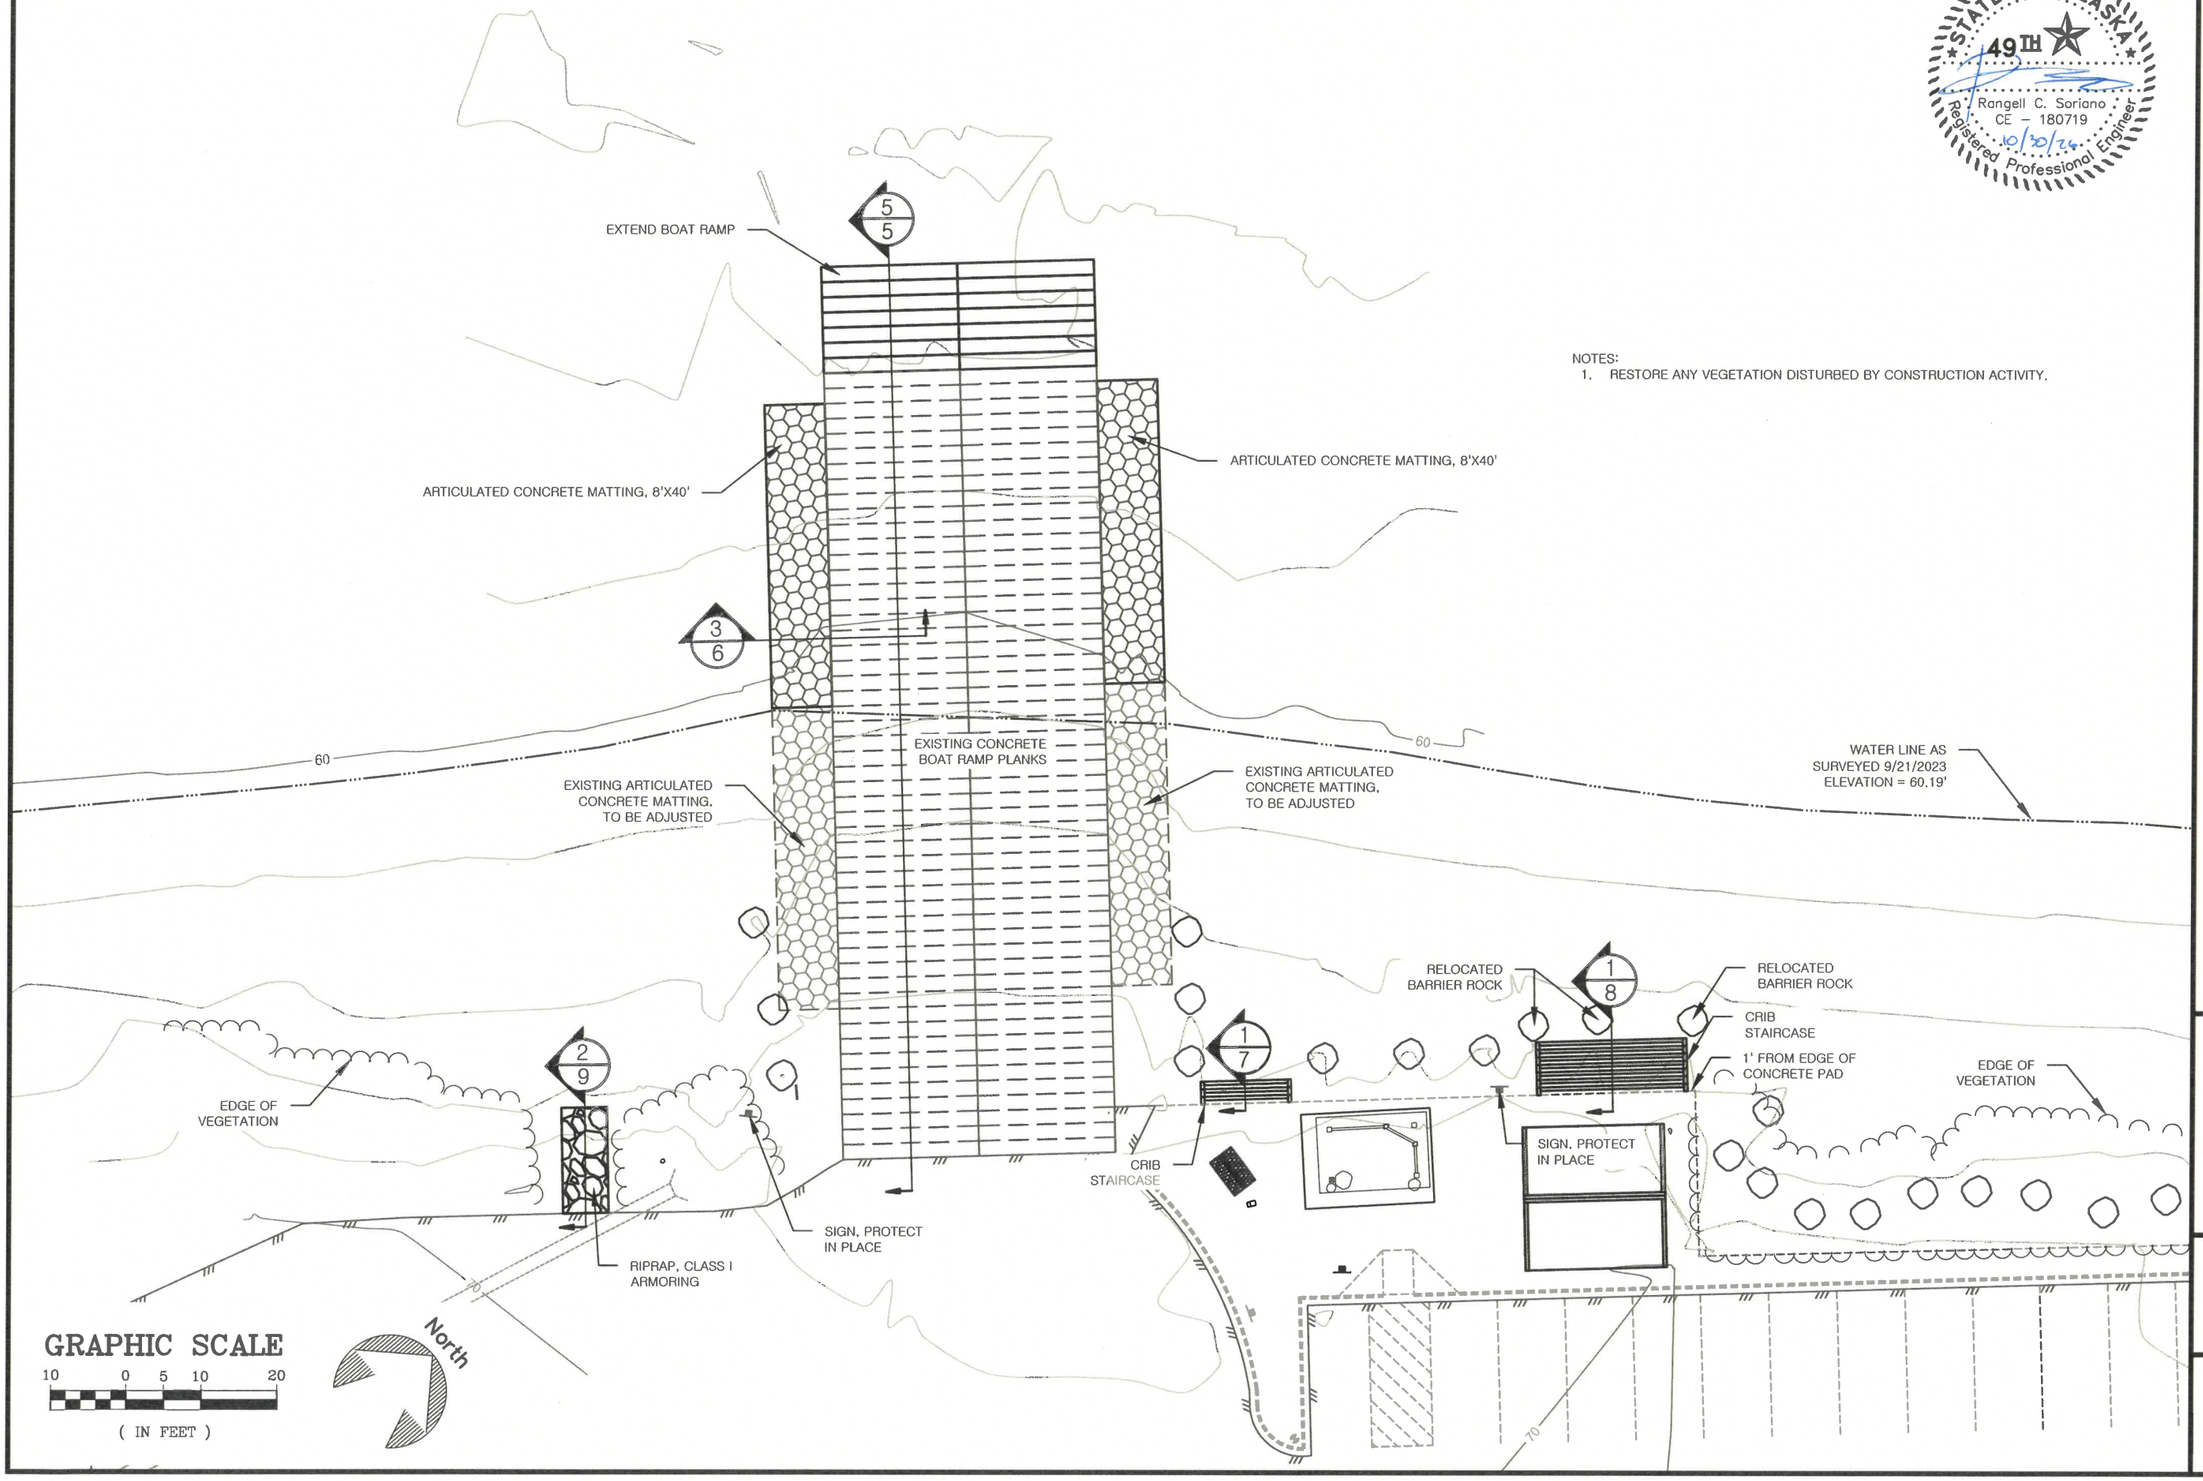

NOTES:
1. RESTORE ANY VEGETATION DISTURBED BY CONSTRUCTION ACTIVITY.

STATE OF ALASKA
49TH
Rangell C. Soriano
CE – 180719
10/20/24
Registered Professional Engineer

STATE OF ALASKA, DEPARTMENT OF NATURAL RESOURCES
PLANS DEVELOPED BY: DIVISION OF PARKS AND OUTDOOR RECREATION
550 W 7TH AVE. SUITE 1340, ANCHORAGE, AK 99501 - 907.269.8731


LAKE ALEKNAGIK SRS
FACILITY IMPROVEMENTS
PROJECT No. 71043-3

BOAT RAMP SITE PLAN


ALASKA STATE PARKS

PREPARED: EEH
DRAWN: EEH
REVIEWED: RCS
DATE: 10/12/2026


SHEET
4
OF 16 SHEETS

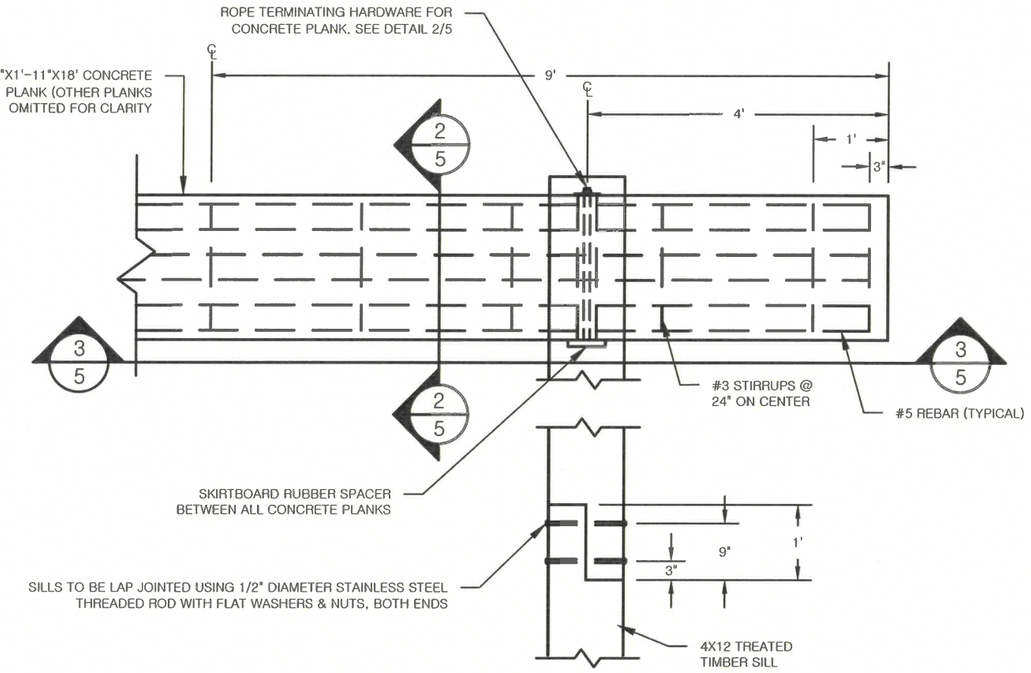


1/5 CONCRETE BOAT RAMP EDGE CONDITION
PLAN VIEW

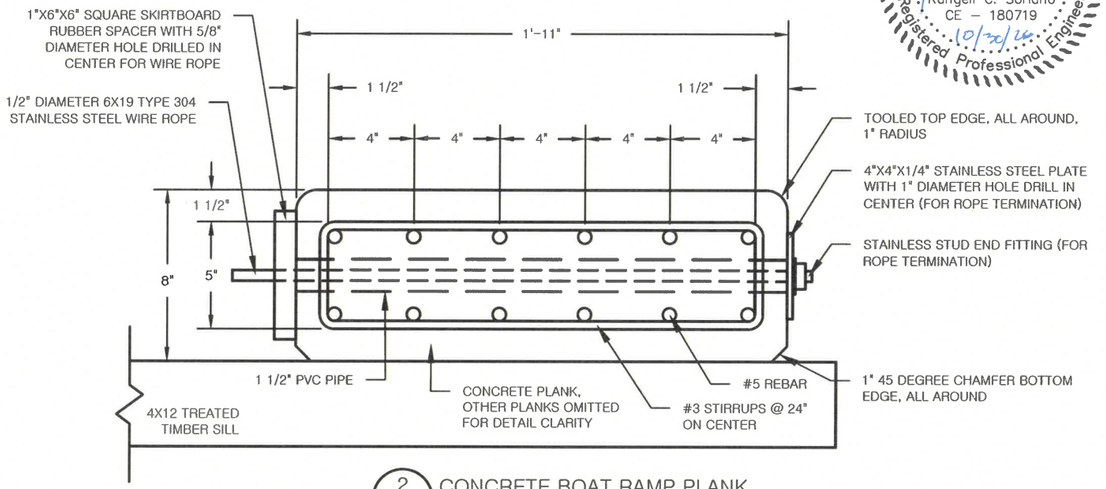

2/5 CONCRETE BOAT RAMP PLANK
SECTION VIEW ENLARGEMENT

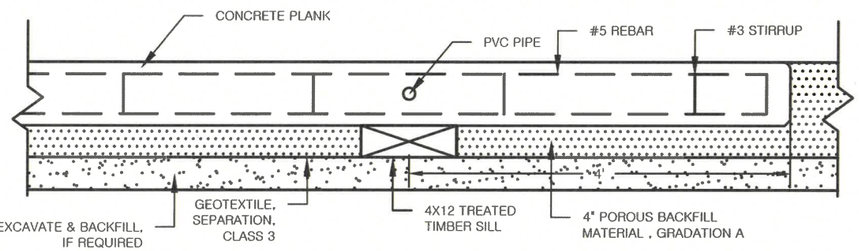


3/5 CONCRETE BOAT RAMP EDGE CONDITION
SECTION VIEW

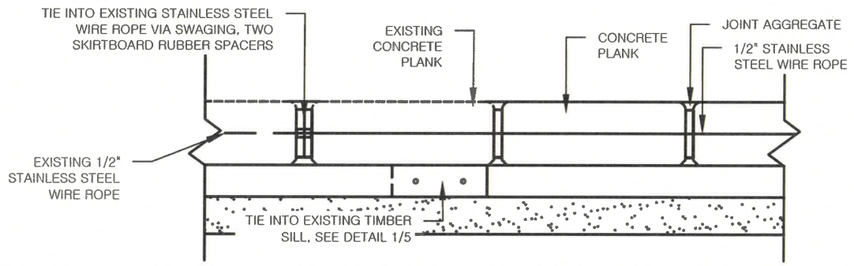

4/5 CONCRETE BOAT RAMP
SECTION VIEW

NOTES:
1. REBAR SHALL BE WIRE TIED TO STIRRUPS.
2. 1-1/2" OF CONCRETE COVER OVER REINFORCING STEEL, MINIMUM.
3. TOP SIDE OF CONCRETE PLANKS SHALL BE HEAVY BROOM FINISHED PARALLEL WITH THE LONG EDGE OF THE PLANK.
4. 4X12 TREATED TIMBER SILLS SHALL BE PROCURED IN 12' TO 18' LENGTHS TO MINIMIZE LAP JOINTS AND INCORPORATE 12' MINIMUM SILL LENGTHS.
5. SEPARATION GEOTEXTILE SHALL BE PLACED BEFORE INSTALLING TREATED TIMBER SILLS
6. ALL SPACES BETWEEN CONCRETE PLANKS SHALL BE FILLED WITH JOINT AGGREGATE.
7. LAST EXISTING CONCRETE BOAT RAMP PLANK SHALL BE TEMPORARILY REMOVED FOR WIRE ROPE AND TREATED TIMBER SILL TIE IN.
8. TWO TIMBER SILLS PER CONCRETE PLANK, 10', ON CENTER, SPACING BETWEEN SILLS.

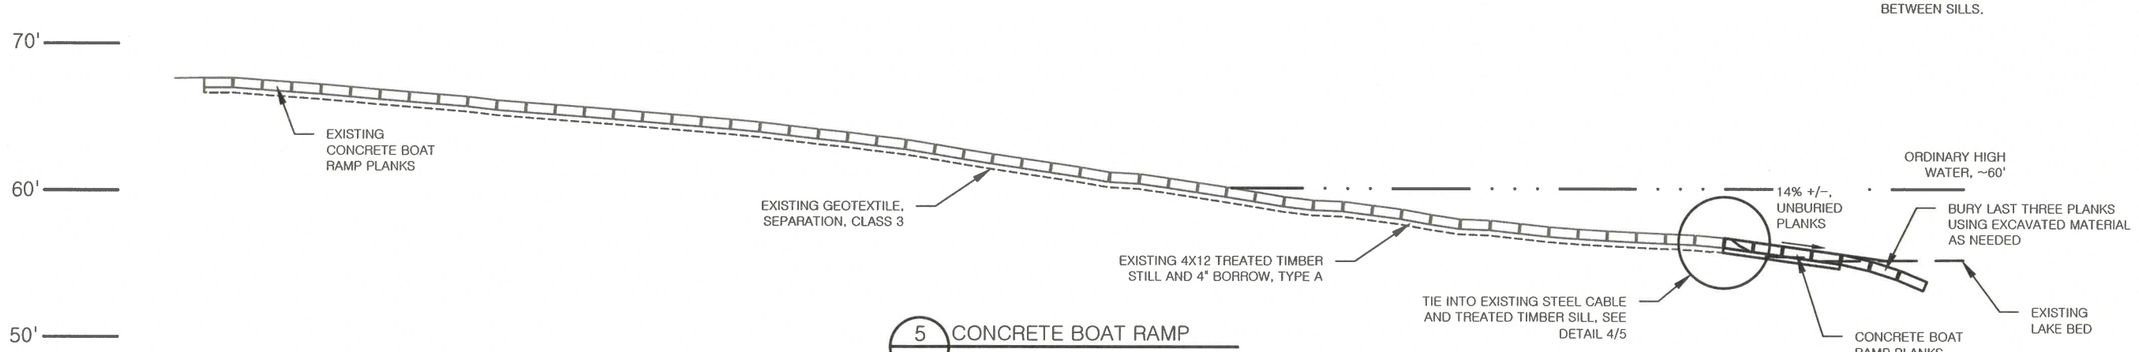

5/5 CONCRETE BOAT RAMP
SECTION VIEW

STATE OF ALASKA
49TH
Rangell C. Soriano
CE – 180719
10/22/26
Registered Professional Engineer

STATE OF ALASKA, DEPARTMENT OF NATURAL RESOURCES
PLANS DEVELOPED BY: DIVISION OF PARKS AND OUTDOOR RECREATION
550 W 7TH AVE. SUITE 1340, ANCHORAGE, AK 99501 - 907.269.8731


LAKE ALEKNAGIK SRS
FACILITY IMPROVEMENTS
PROJECT No. 71043-3

CONCRETE BOAT RAMP DETAIL


ALASKA STATE PARKS

PREPARED: EEH
DRAWN: EEH
REVIEWED: RCS
DATE: 10/12/2026

SHEET 5 OF 16 SHEETS

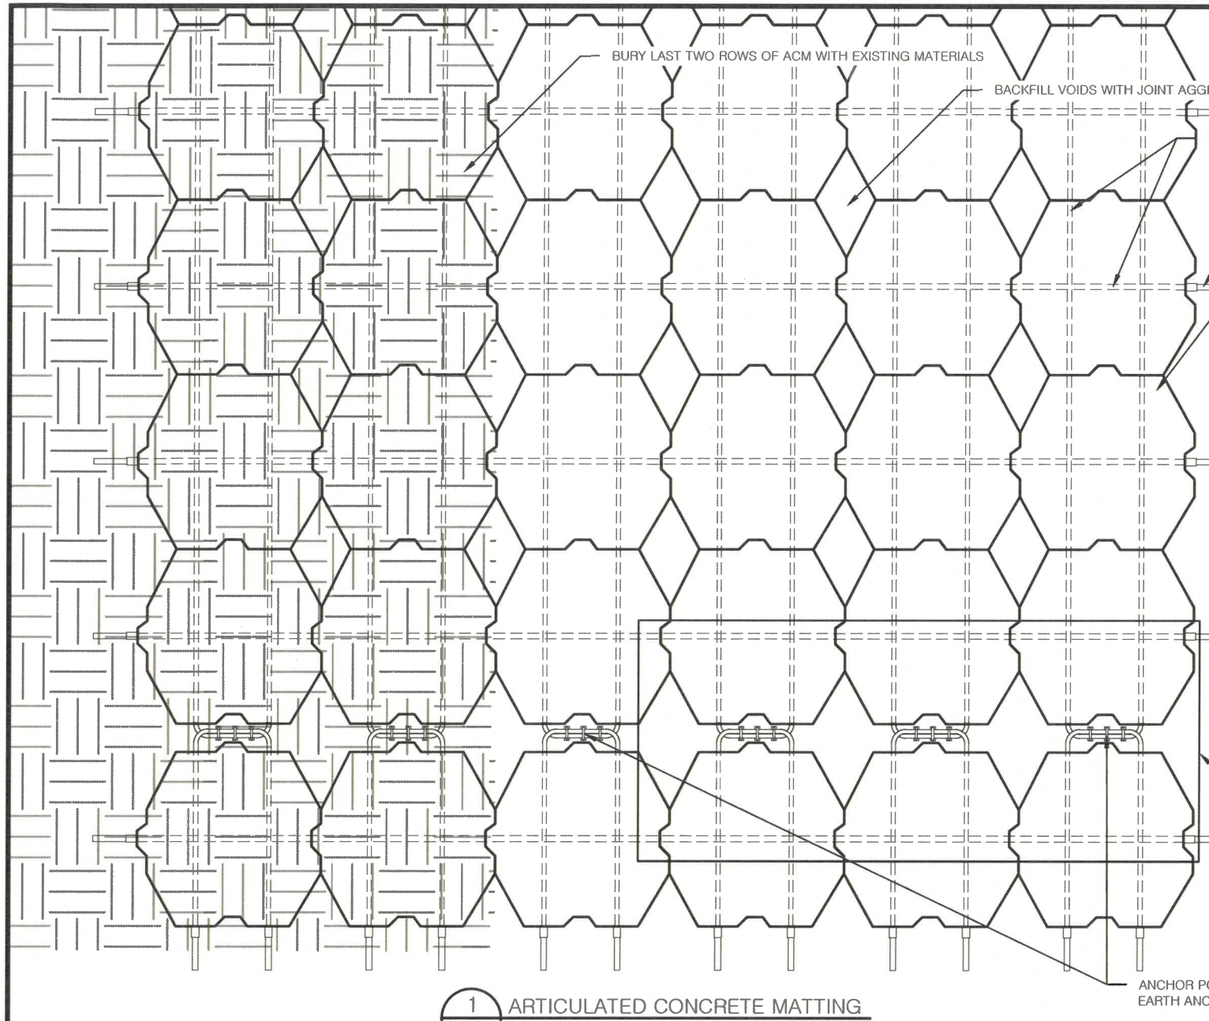


1/6 ARTICULATED CONCRETE MATTING
PLAN VIEW

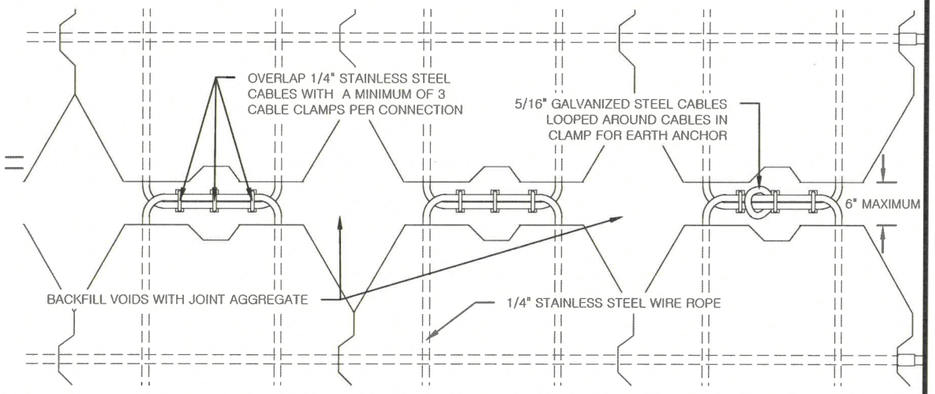

2/6 ARTICULATED CONCRETE MATTING
PLAN VIEW ENLARGEMENT

NOTES:
1. ARTICULATED CONCRETE MATTING SHALL BE PLACED IN 8'X10' SECTIONS.
2. ADJUSTED EXISTING ARTICULATED CONCRETE MATTING SHALL CONFORM TO THE SECTION SHOWN ON THIS PAGE.
3. ACM ANCHORING VIA DUCKBILL EARTH ANCHORS IS SPECIFIED IN SECTION 653-3.02 OF THE SPECIAL PROVISIONS.

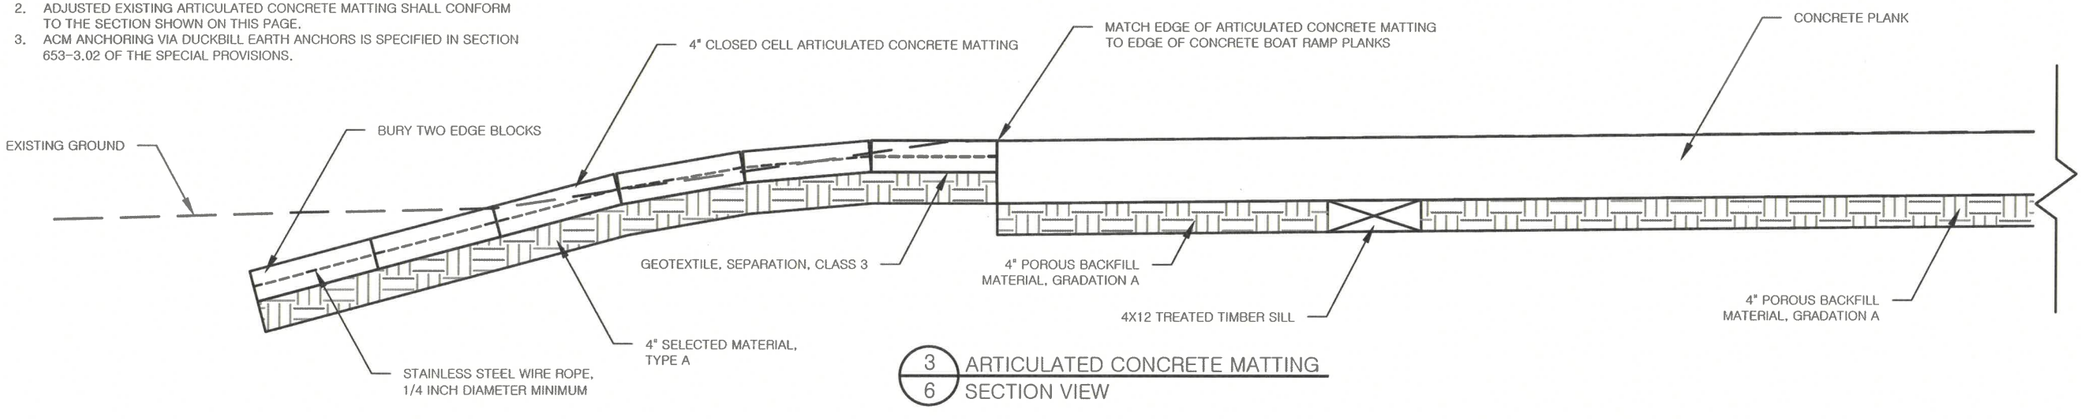

3/6 ARTICULATED CONCRETE MATTING
SECTION VIEW

STATE OF ALASKA
49TH
Rangell C. Soriano
CE – 180719
10/30/26
Registered Professional Engineer

STATE OF ALASKA, DEPARTMENT OF NATURAL RESOURCES
PLANS DEVELOPED BY: DIVISION OF PARKS AND OUTDOOR RECREATION
550 W 7TH AVE. SUITE 1340, ANCHORAGE, AK 99501 - 907.269.8731


ARTICULATED CONCRETE MATTING DETAIL

LAKE ALEKNAGIK SRS
FACILITY IMPROVEMENTS
PROJECT No. 71043-3


ALASKA STATE PARKS

PREPARED: EEH
DRAWN: EEH
REVIEWED: RCS
DATE: 10/12/2026

SHEET
6
OF 16 SHEETS

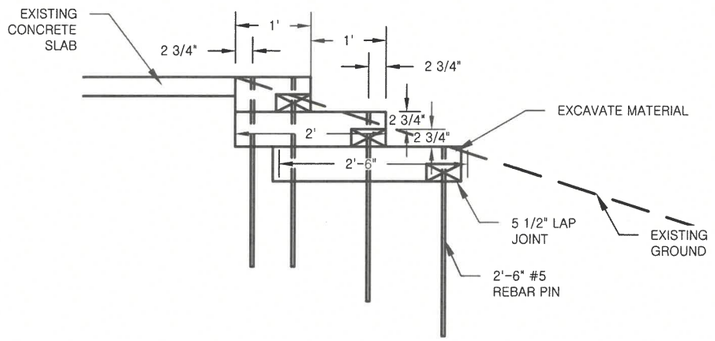


1/7 CENTRAL CRIB STAIRCASE SECTION VIEW

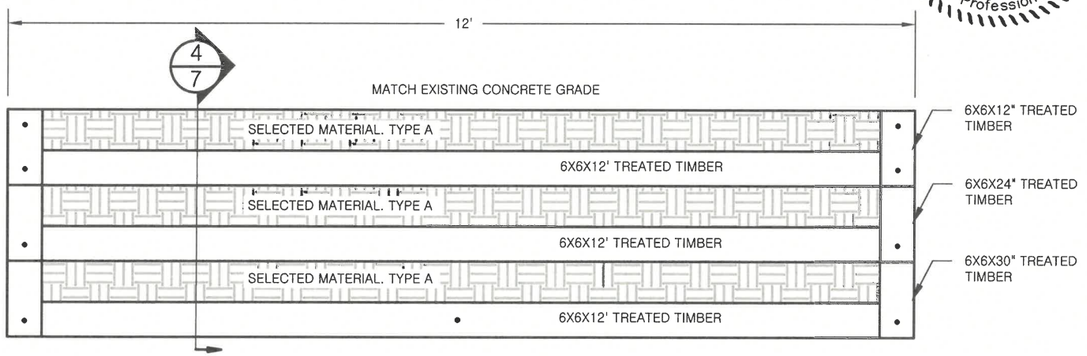


2/7 CENTRAL CRIB STAIRCASE FIRST THREE STEPS PLAN VIEW

NOTES:
1. FINAL NUMBER OF STEPS SHALL DEPEND ON FIELD CONDITIONS.
2. FINAL STEP ELEVATION SHALL MATCH EXITING GROUND ELEVATION.

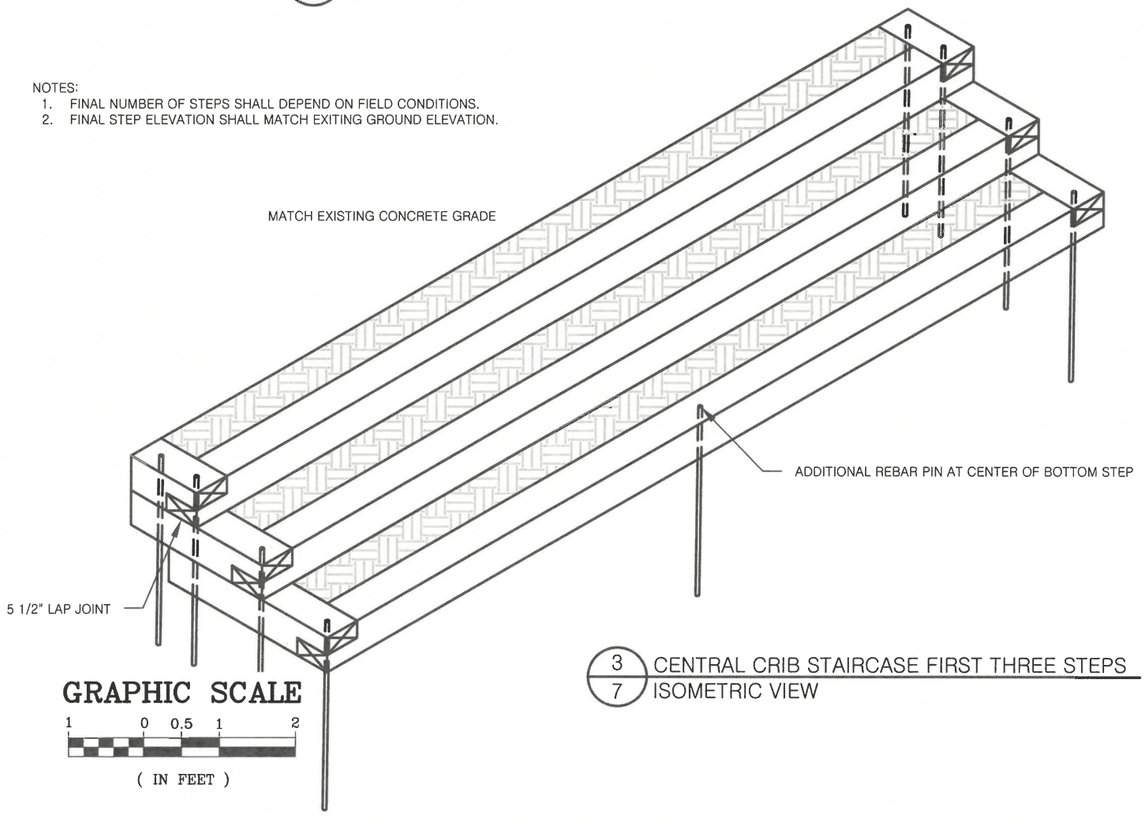

3/7 CENTRAL CRIB STAIRCASE FIRST THREE STEPS ISOMETRIC VIEW

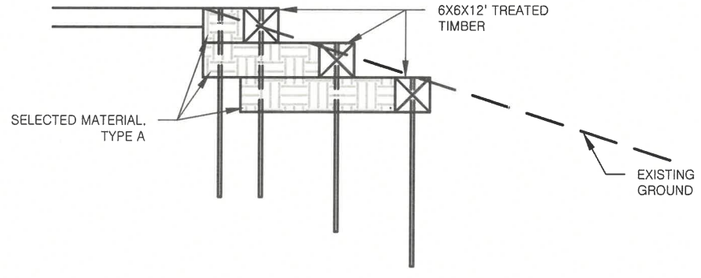

4/7 CENTRAL CRIB STAIRCASE SECTION VIEW

STATE OF ALASKA
49TH
Rangell C. Soriano
CE – 180719
10/30/25
Registered Professional Engineer


STATE OF ALASKA, DEPARTMENT OF NATURAL RESOURCES
PLANS DEVELOPED BY: DIVISION OF PARKS AND OUTDOOR RECREATION
550 W 7TH AVE. SUITE 1340, ANCHORAGE, AK 99501 - 907.269.8731

LAKE ALEKNAGIK SRS
FACILITY IMPROVEMENTS
PROJECT No. 71043-3


CENTRAL CRIB STAIRCASE DETAIL

PREPARED: EEH
DRAWN: EEH
REVIEWED: RCS
DATE: 10/12/2026

SHEET 7 OF 16 SHEETS

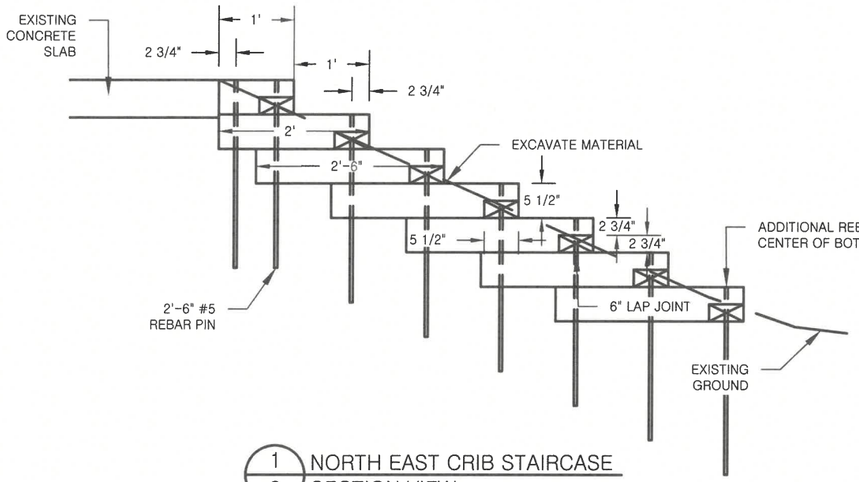


1/8 NORTH EAST CRIB STAIRCASE SECTION VIEW

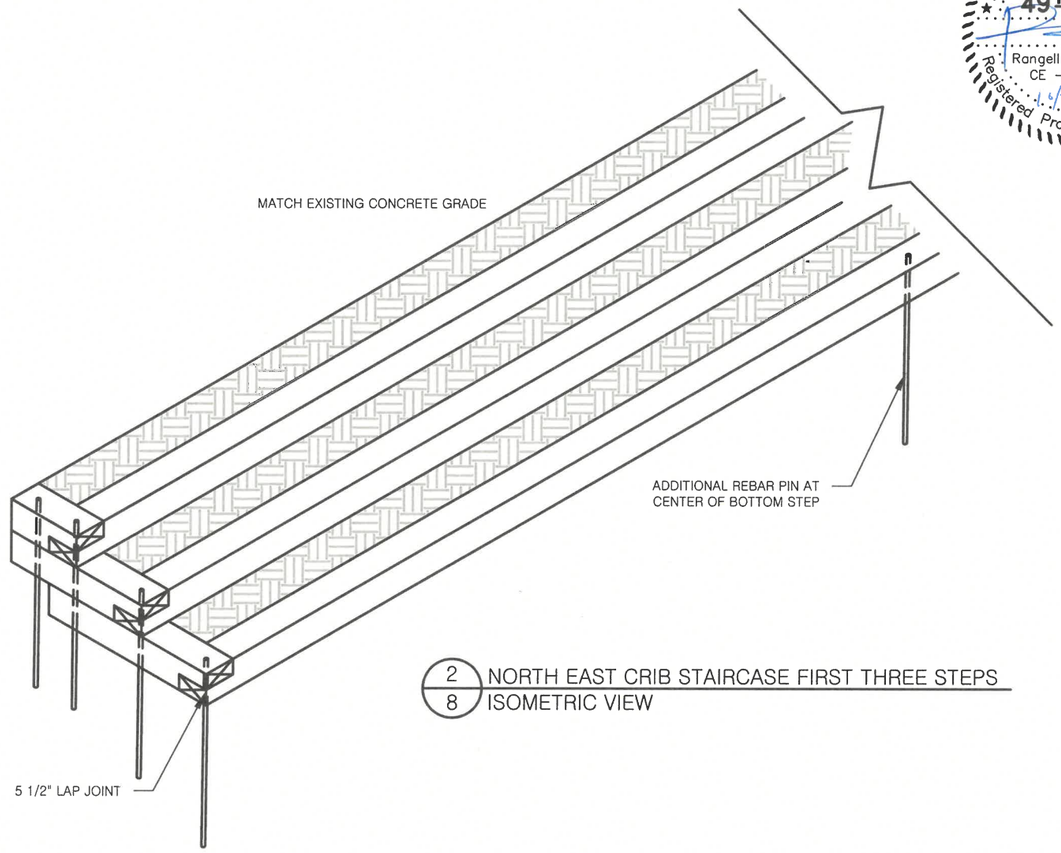


2/8 NORTH EAST CRIB STAIRCASE FIRST THREE STEPS ISOMETRIC VIEW

NOTES:
1. FINAL NUMBER OF STEPS SHALL DEPEND ON FIELD CONDITIONS.
2. FINAL STEP ELEVATION SHALL MATCH EXITING GROUND ELEVATION.

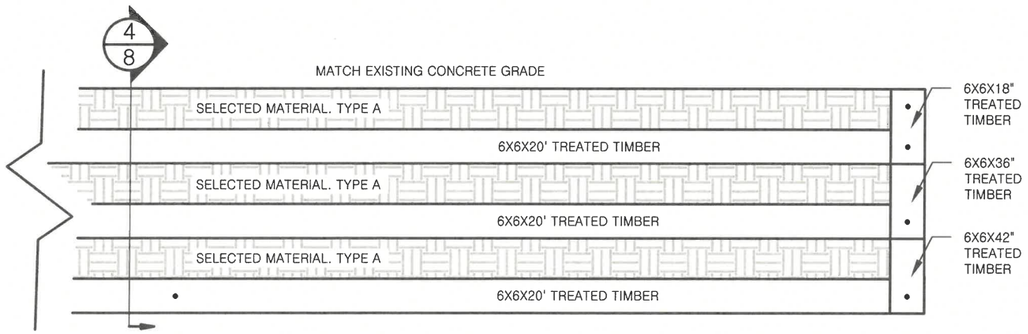

3/8 NORTH EAST CRIB STAIRCASE FIRST THREE STEPS PLAN VIEW

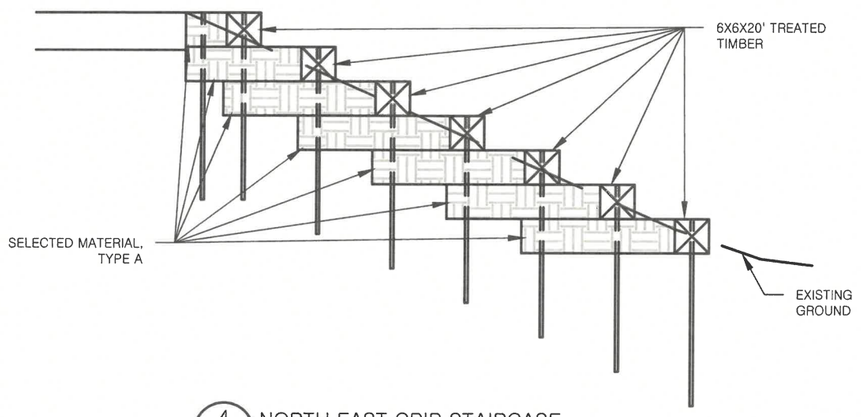

4/8 NORTH EAST CRIB STAIRCASE SECTION VIEW

GRAPHIC SCALE
1 0 0.5 1 2
(IN FEET)

STATE OF ALASKA
49TH
Rangell C. Soriano
CE – 180719
Registered Professional Engineer
1/23/26

STATE OF ALASKA, DEPARTMENT OF NATURAL RESOURCES
PLANS DEVELOPED BY: DIVISION OF PARKS AND OUTDOOR RECREATION
550 W 7TH AVE. SUITE 1340, ANCHORAGE, AK 99501 - 907.269.8731


LAKE ALEKNAGIK SRS
FACILITY IMPROVEMENTS
PROJECT No. 71043-3

NORTH-EAST CRIB STAIRCASE DETAIL


ALASKA STATE PARKS

PREPARED: EEH
DRAWN: EEH
REVIEWED: RCS
DATE: 10/12/2026

SHEET 8 OF 16 SHEETS

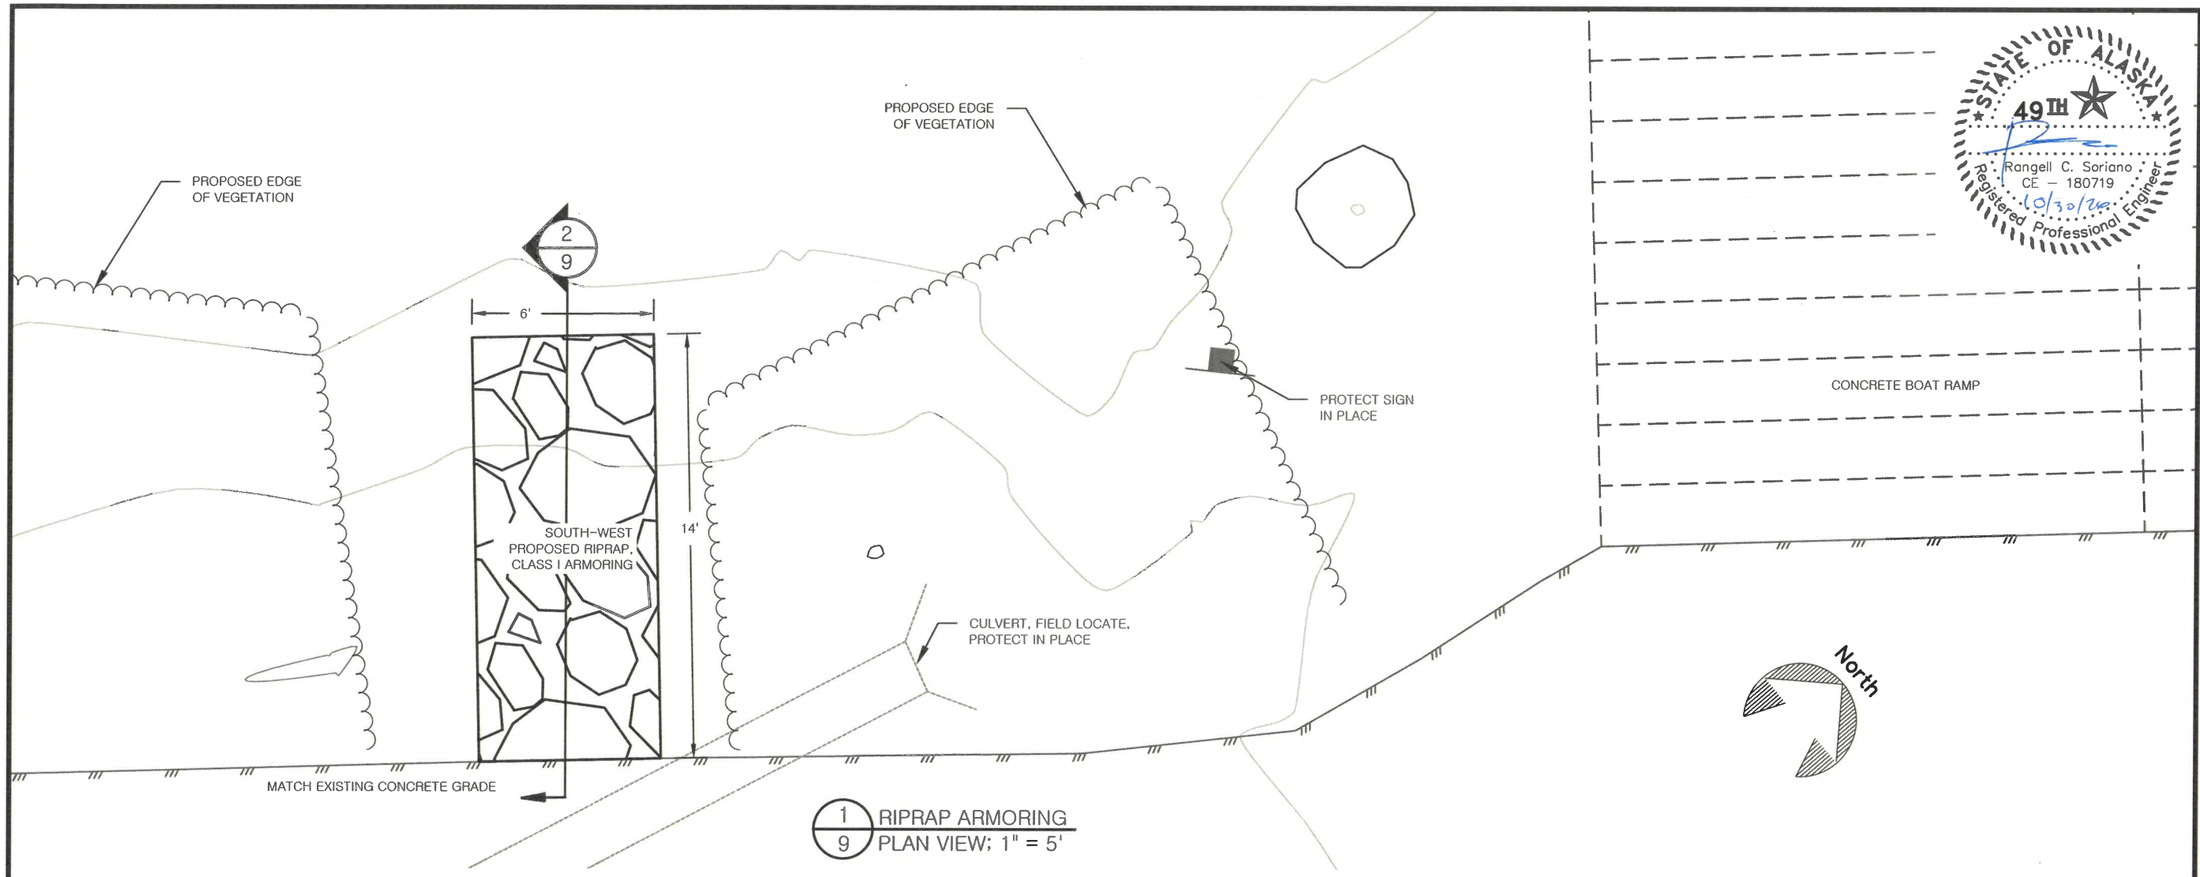

1/9 RIPRAP ARMORING
PLAN VIEW; 1" = 5'

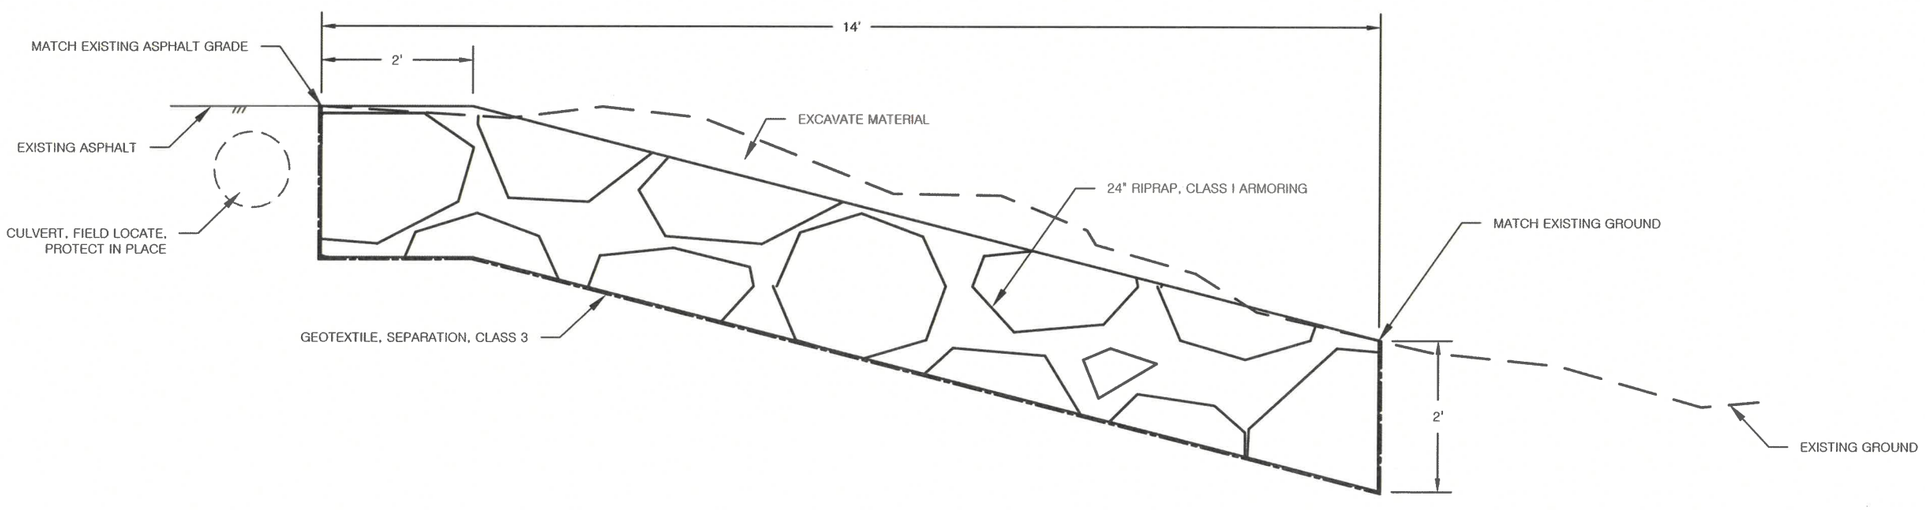

2/9 RIPRAP ARMORING
SECTION; 1" = 2'

STATE OF ALASKA
49TH
Rangell C. Soriano
CE – 180719
10/30/26
Registered Professional Engineer

STATE OF ALASKA, DEPARTMENT OF NATURAL RESOURCES
PLANS DEVELOPED BY: DIVISION OF PARKS AND OUTDOOR RECREATION
550 W 7TH AVE. SUITE 1340, ANCHORAGE, AK 99501 - 907.269.8731


LAKE ALEKNAGIK SRS
FACILITY IMPROVEMENTS
PROJECT No. 71043-3

RIPRAP ARMORING DETAIL

ALASKA STATE PARKS

PREPARED: EEH
DRAWN: EEH
REVIEWED: RCS
DATE: 10/12/2026

SHEET
9
OF 16 SHEETS

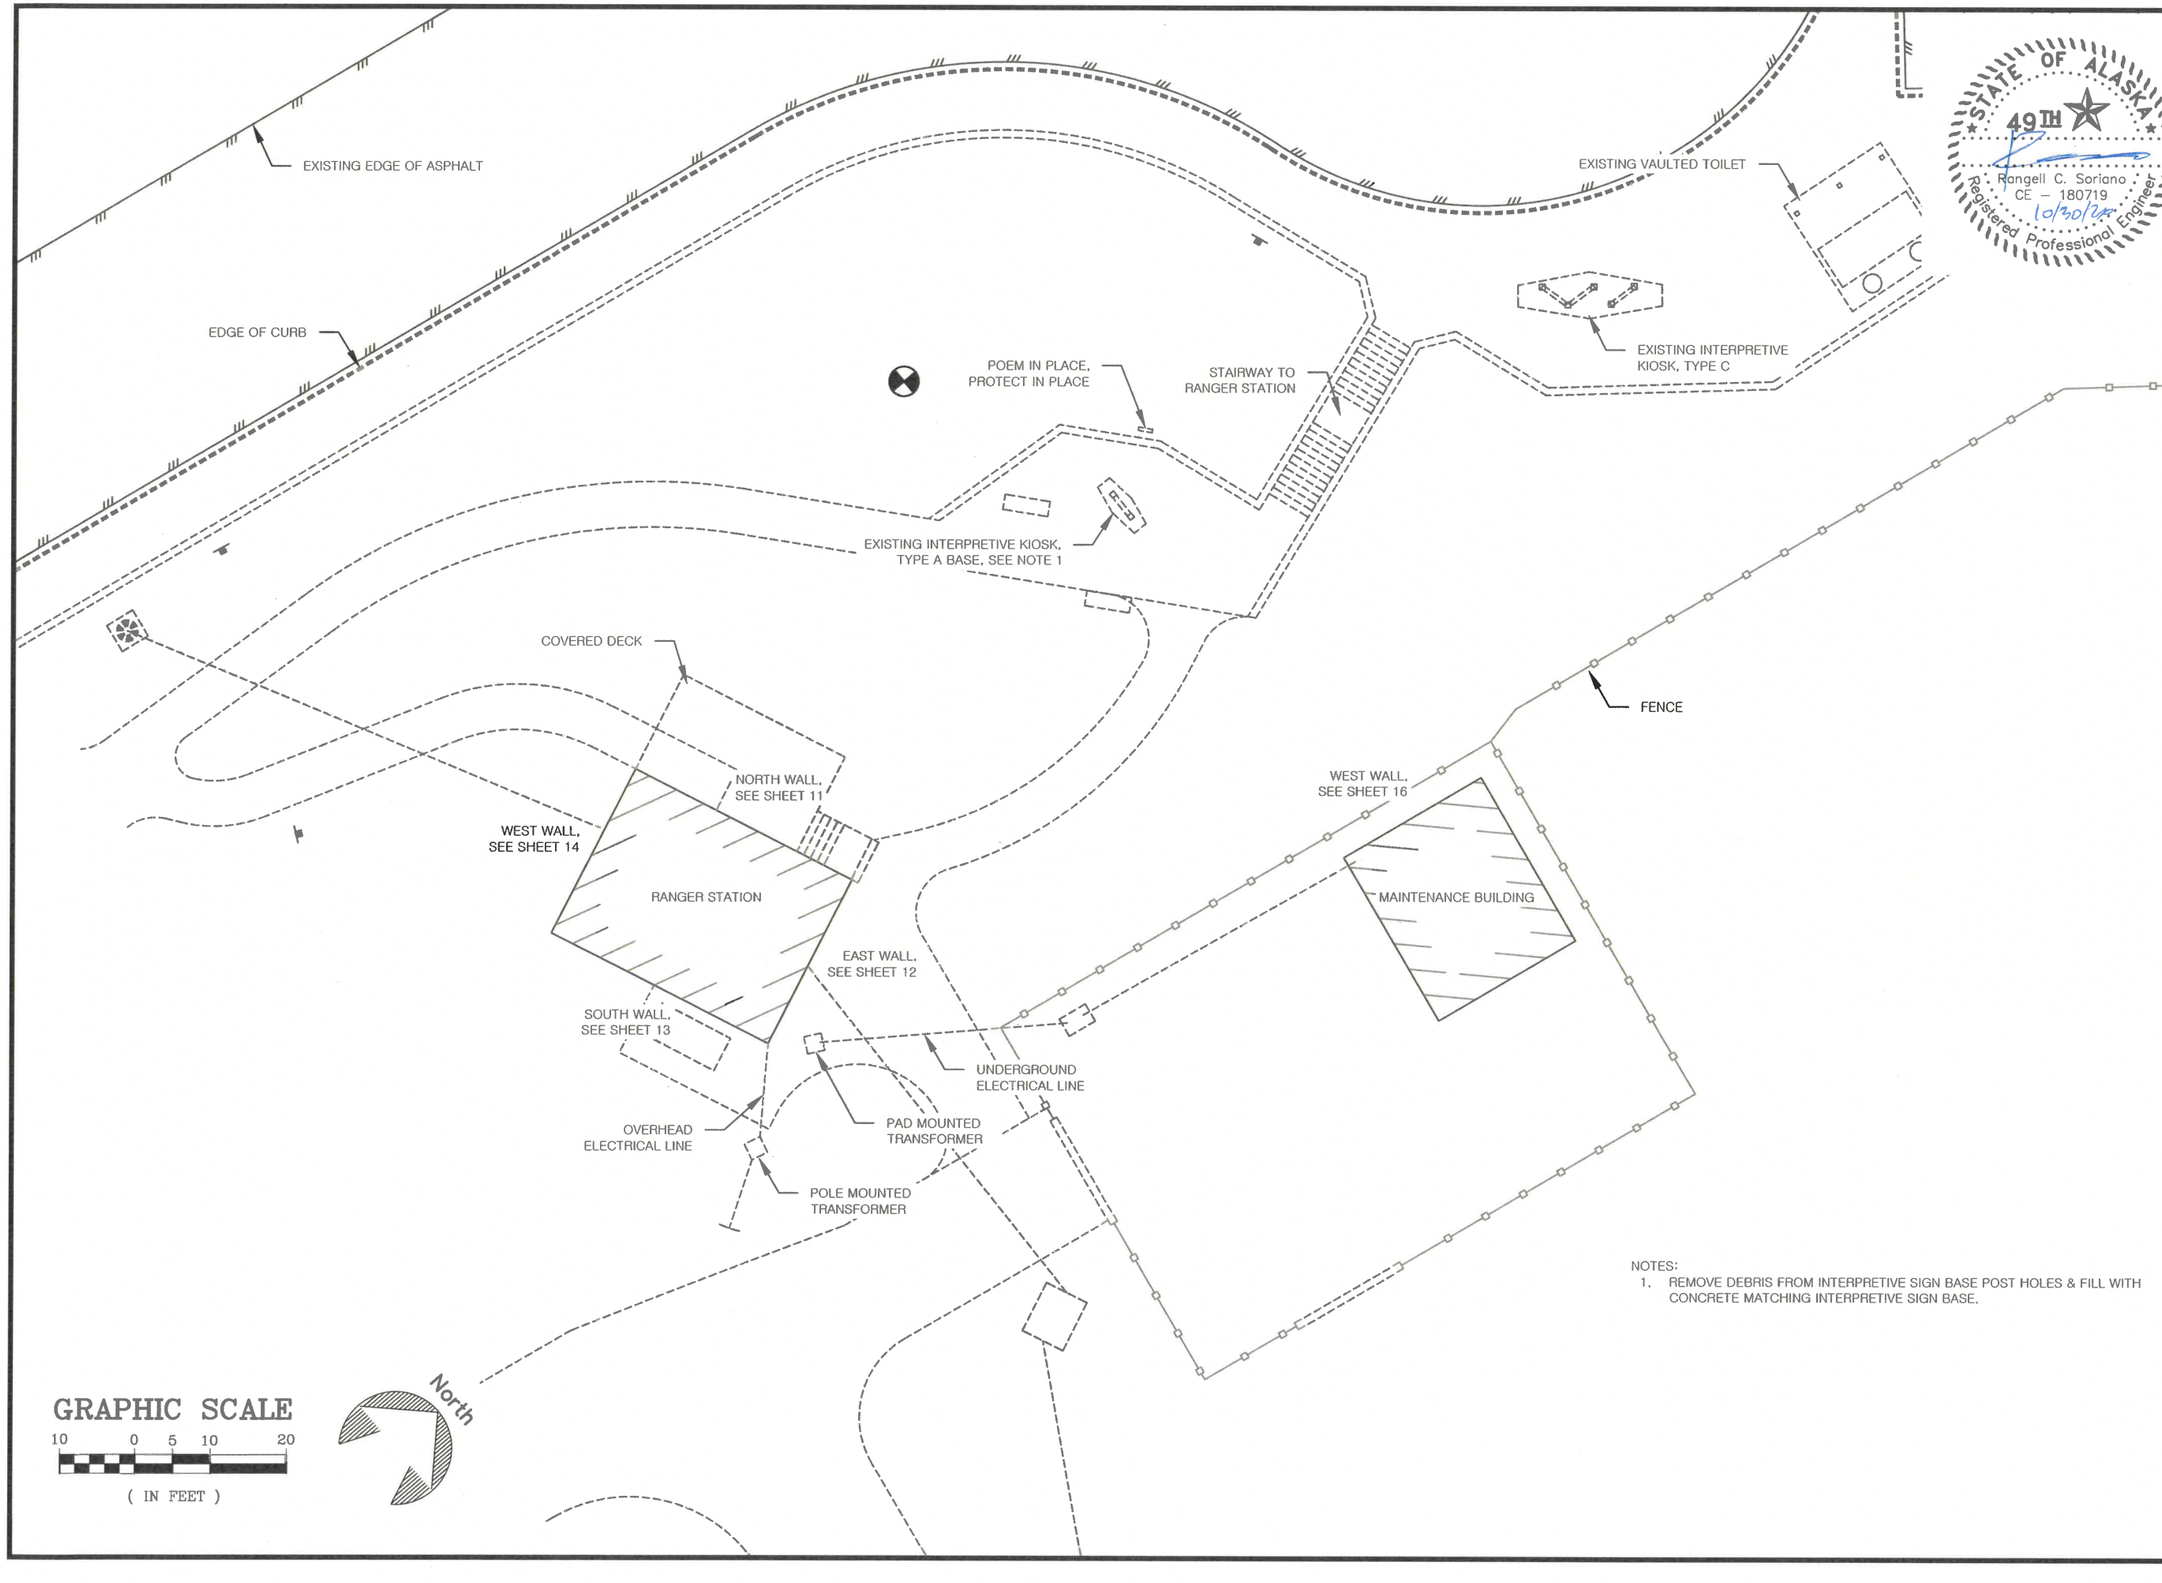

NOTES:
1. REMOVE DEBRIS FROM INTERPRETIVE SIGN BASE POST HOLES & FILL WITH CONCRETE MATCHING INTERPRETIVE SIGN BASE.

STATE OF ALASKA
49TH
Rangell C. Soriano
CE – 180719
10/30/26
Registered Professional Engineer


STATE OF ALASKA, DEPARTMENT OF NATURAL RESOURCES
PLANS DEVELOPED BY: DIVISION OF PARKS AND OUTDOOR RECREATION
550 W 7TH AVE. SUITE 1340, ANCHORAGE, AK 99501 - 907.269.8731

LAKE ALEKNAGIK SRS
FACILITY IMPROVEMENTS
PROJECT No. 71043-3

RANGER STATION SITE PLAN

PREPARED: EEH
DRAWN: EEH
REVIEWED: RCS
DATE: 10/12/2026

SHEET
10
OF 16 SHEETS

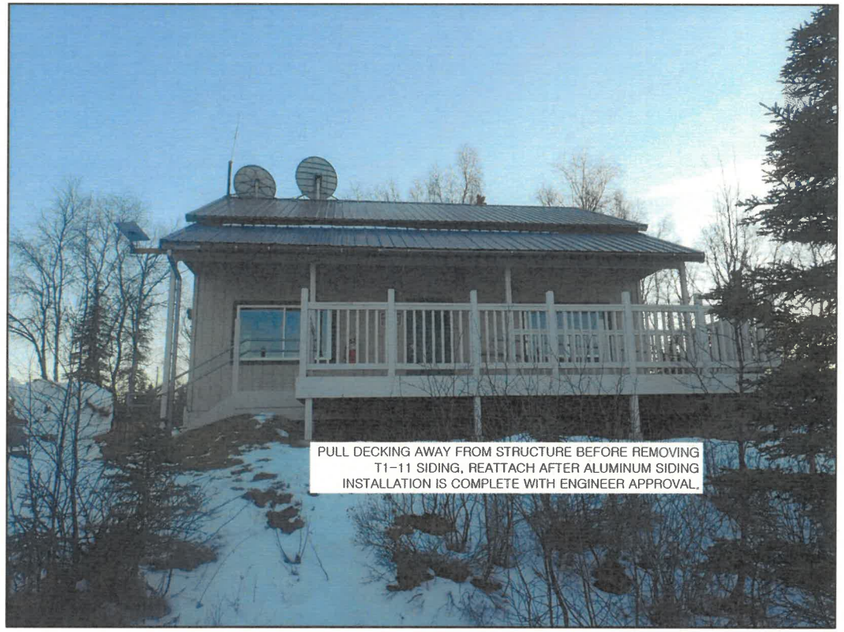

1/11 RANGER STATION NORTH WALL



2/11 RANGER STATION NORTH WALL
RIGHT WINDOW



3/11 RANGER STATION NORTH WALL
LEFT WINDOW

ESTIMATE OF QUANTITIES			
ITEM	DESCRIPTION	QUANTITY	NOTES
655.2012.0000	72"X48" HORIZONTAL SLIDER WINDOW	2	
655.2016.0000	INSTALL STEEL SIDING	300 SFT	INSTALL STEEL SIDING FROM GROUND UP TO AWNING LEDGER BOARD

NOTES:
1. REPLACE TWO 72"X48" WINDOWS WITH 72"X48" HORIZONTAL SLIDER WINDOWS.
   1.1. AFTER REMOVAL OF EXISTING WINDOWS, EXAMINE LOCAL WALL INTERIOR FOR DAMAGE OR DEFICIENCIES. INSTALL REPLACEMENT WINDOWS ONLY AFTER ENGINEER INSPECTION AND, IF NEEDED, WALL REPAIR.
2. REPLACE T1-11 SIDING WITH PLYWOOD & WEATHER BARRIER.
   2.1. REPLACE SIDING FROM GROUND UP TO AWNING LEDGER BOARD.
3. INSTALL STEEL METAL SIDING AS PER MANUFACTURER RECOMMENDATIONS.
   3.1. REINSTALL EXISTING LIGHTING, SIGNS, HAND RAILS, ETC. ITEMS.
      3.1.1. INSTALL MOUNT BLOCKS FOR EXTERNAL UTILITY ACCESS.
   3.2. INSTALL FLASHING OVER AWNING AND DECKING LEDGER BOARDS & SEAL AS REQUIRED.
   3.3. STEEL SIDING SHALL BE TAN WITH GREEN TRIM, MATCHING EXISTING SIDING & TRIM COLOR.

STATE OF ALASKA
49TH
Rangell C. Soriano
CE – 180719
Registered Professional Engineer

STATE OF ALASKA, DEPARTMENT OF NATURAL RESOURCES
PLANS DEVELOPED BY: DIVISION OF PARKS AND OUTDOOR RECREATION
550 W 7TH AVE. SUITE 1340, ANCHORAGE, AK 99501 - 907.269.8731


LAKE ALEKNAGIK SRS
FACILITY IMPROVEMENTS
PROJECT No. 71043-3

RANGER STATION NORTH WALL

ALASKA STATE PARKS

PREPARED: EEH
DRAWN: EEH
REVIEWED: RCS
DATE: 10/12/2026

SHEET 11 OF 16 SHEETS

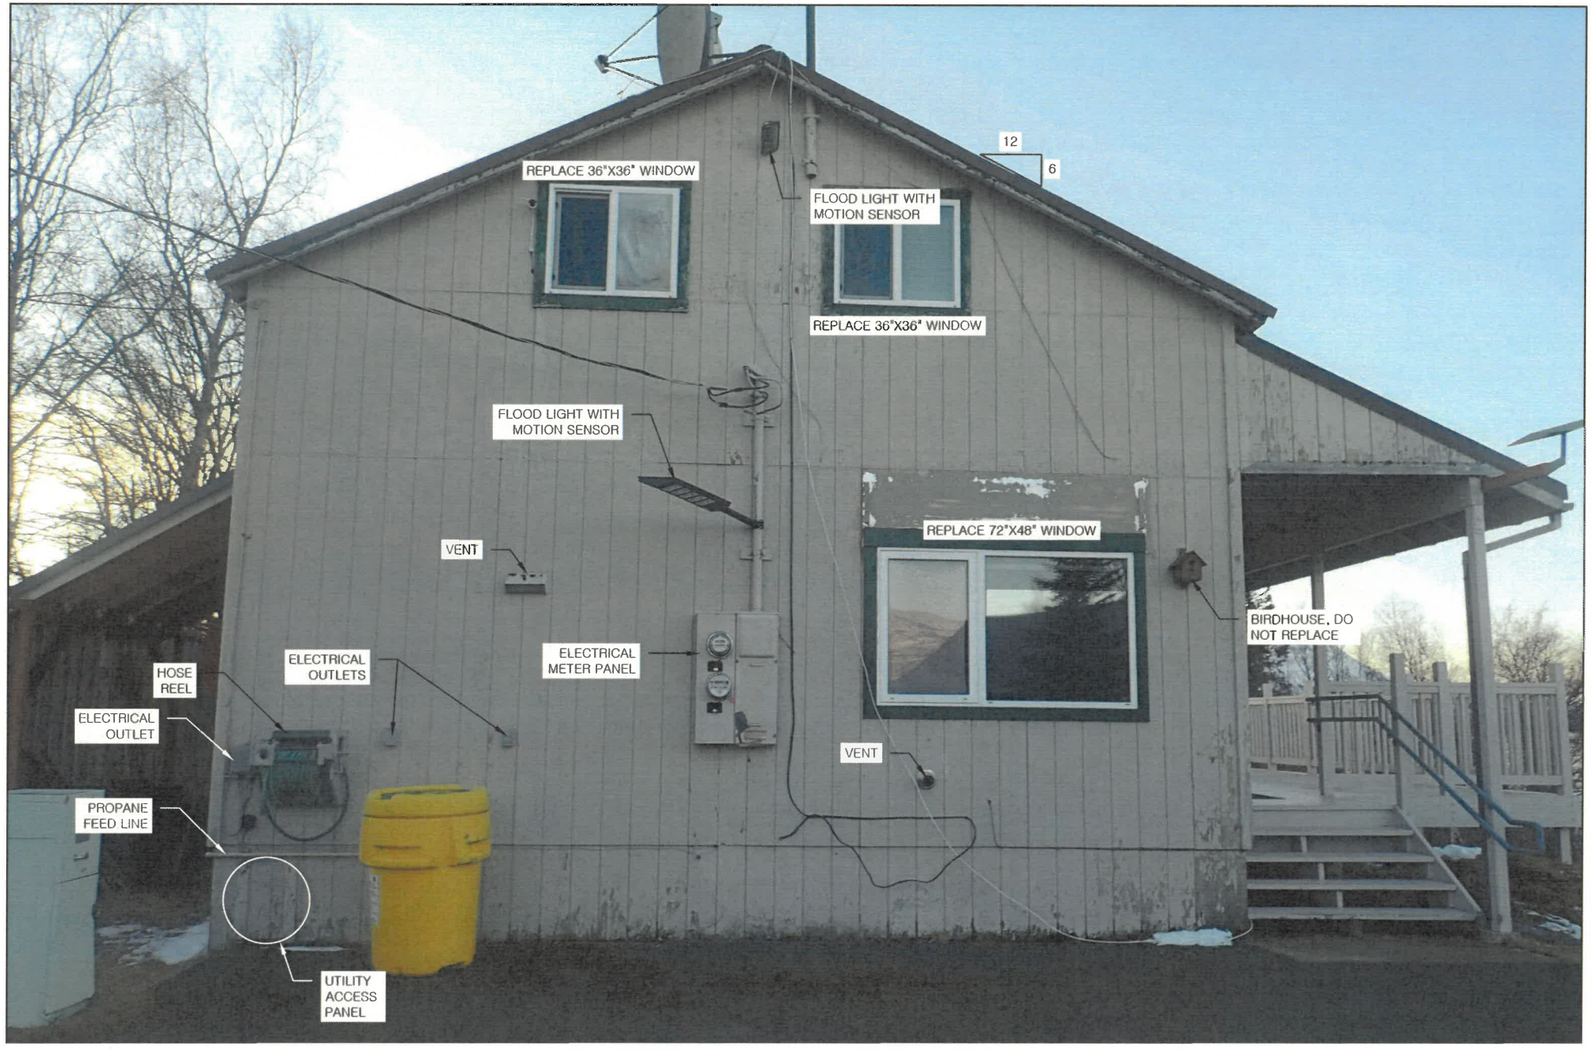

1/12 RANGER STATION EAST WALL

NOT

1.
- 1.1. AFTER REMOVAL OF EXISTING WINDOWS, EXAMINE LOCAL WALL INTERIOR FOR DAMAGE OR DEFICIENCIES. INSTALL REPLACEMENT WINDOWS AFTER ENGINEER INSPECTION AND, IF NEEDED, WALL REPAIR.

2. REPLACE T1-11 SIDING WITH PLYWOOD & WEATHER BARRIER.
- 2.1. DO NOT INSTALL CRAWL SPACE PLYWOOD UNTIL CRAWL SPACE VAPOR BARRIER AND INSULATION HAVE BEEN APPROVED BY THE ENGINEER.
- 2.2. EMPLOY A LICENSED ELECTRICIAN TO DISCONNECT POWER TO STRUCTURE BEFORE BEGINNING REMOVAL OF T1-11 SIDING.
  - 2.2.1. EMPLOY LICENSED ELECTRICIAN WHEN REMOVING METER PANEL & INSTALLING A METER BLOCK OR INSTALLING TRIM AROUND THE METER PANEL.
- 2.3. EMPTY AND DISCONNECT PROPANE FEED LINES BEFORE BEGINNING REMOVAL OF T1-11 SIDING.

3. INSTALL CRAWL SPACE VAPOR BARRIER AND INSULATION.
- 3.1. DO NOT BEGIN CRAWL SPACE INSULATION INSTALLATION UNTIL CRAWL SPACE VAPOR BARRIER HAS BEEN APPROVED BY THE ENGINEER.

4. INSTALL STEEL METAL SIDING.
- 4.1. REINSTALL EXISTING LIGHTING, VENTS, PROPANE FEED LINES, ETC. ITEMS. DO NOT REINSTALL BIRD HOUSE.
  - 4.1.1. INSTALL MOUNT BLOCKS FOR EXTERNAL UTILITY ACCESS
- 4.2. STEEL SIDING SHALL BE TAN WITH GREEN TRIM, MATCHING EXISTING SIDING & TRIM.
- 4.3. MAINTAIN UTILITY ACCESS PANEL.
- 4.4. REPLACE FRONT AWNING GABLE TRIM.

ESTIMATE OF QUANTITIES

ITEM	DESCRIPTION	QUANTITY	NOTES
655.2011.0000	36"X36" HORIZONTAL SLIDER WINDOW	2	
655.2012.0000	72"X48" HORIZONTAL SLIDER WINDOW	1	
655.2016.0000	INSTALL STEEL SIDING	390 SFT	ROOF PITCH 6/12, MAINTAIN UTILITY ACCESS PANEL

STATE OF ALASKA
49TH
Rangell C. Soriano
CE – 180719
10/30/25
Registered Professional Engineer

STATE OF ALASKA, DEPARTMENT OF NATURAL RESOURCES
PLANS DEVELOPED BY: DIVISION OF PARKS AND OUTDOOR RECREATION
550 W 7TH AVE. SUITE 1340, ANCHORAGE, AK 99501 - 907.269.8731

LAKE ALEKNAGIK SRS
FACILITY IMPROVEMENTS
PROJECT No. 71043-3

RANGER STATION EAST WALL

ALASKA STATE PARKS


PREPARED: EEH
DRAWN: EEH
REVIEWED: RCS
DATE: 10/12/2026


SHEET
12
OF 16 SHEETS





1/13 RANGER STATION SOUTH WALL
LEFT WINDOW

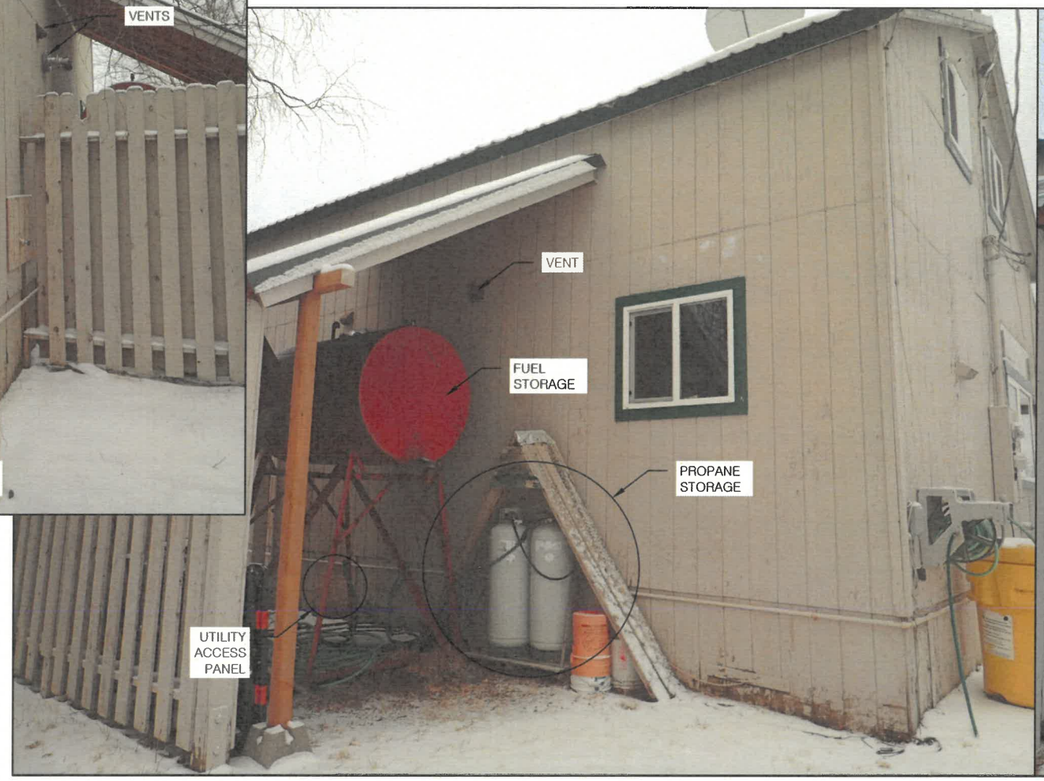

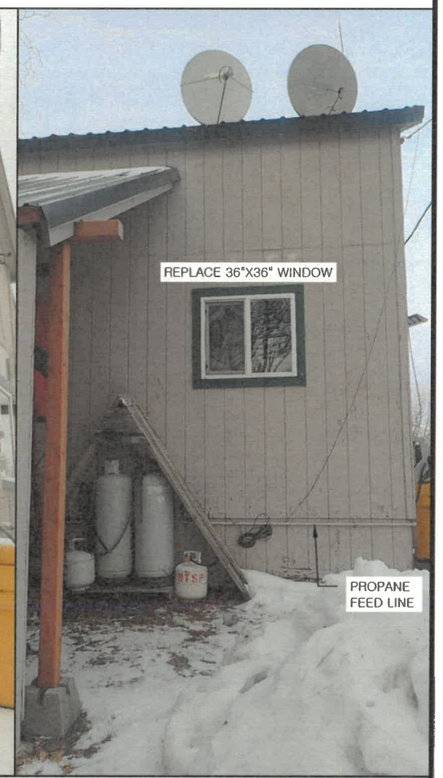

1/13 RANGER STATION SOUTH WALL
RIGHT WINDOW

NOTES:
1. REPLACE TWO 36"X36" WINDOWS WITH 36"X36" HORIZONTAL SLIDER WINDOWS.
 1.1. AFTER REMOVAL OF EXISTING WINDOWS, EXAMINE LOCAL WALL INTERIOR FOR DAMAGE OR DEFICIENCIES. INSTALL REPLACEMENT WINDOWS AFTER ENGINEER INSPECTION AND, IF NEEDED, WALL REPAIR.
2. REPLACE T1-11 SIDING WITH PLYWOOD & WEATHER BARRIER.
 2.1. DO NOT INSTALL CRAWL SPACE PLYWOOD UNTIL CRAWL SPACE VAPOR BARRIER AND INSULATION HAVE BEEN APPROVED BY THE ENGINEER.
 2.2. EMPTY AND DISCONNECT PROPANE FEED LINES BEFORE BEGINNING REMOVAL OF T1-11 SIDING.
 2.3. PULL AWNING, FENCE, AND PROPANE STORAGE AWAY FROM STRUCTURE BEFORE REMOVING T1-11 SIDING, ADDING TEMPORARY SUPPORTS AS NEEDED.
3. INSTALL CRAWL SPACE VAPOR BARRIER AND INSULATION.
 3.1. DO NOT BEGIN CRAWL SPACE INSULATION INSTALLATION UNTIL CRAWL SPACE VAPOR BARRIER HAS BEEN APPROVED BY THE ENGINEER.
4. INSTALL STEEL METAL SIDING.
 4.1. REINSTALL EXISTING LIGHTING, VENTS, PROPANE FEED LINES, ETC. ITEMS.
  4.1.1. INSTALL MOUNT BLOCKS FOR EXTERNAL UTILITY ACCESS.
 4.2. STEEL SIDING SHALL BE TAN WITH GREEN TRIM, MATCHING EXISTING SIDING & TRIM.
 4.3. REATTACH AWNING, FENCE, AND PROPANE STORAGE TO STRUCTURE. SEAL AROUND ATTACHMENT POINTS AS NEEDED.
 4.4. MAINTAIN UTILITY ACCESS PANEL.

ESTIMATE OF QUANTITIES

ITEM	DESCRIPTION	QUANTITY	NOTES
655.2011.0000	36"X36" HORIZONTAL SLIDER WINDOW	2	
655.2016.0000	INSTALL STEEL SIDING	470 SFT	MAINTAIN UTILITY ACCESS PANEL

STATE OF ALASKA
49TH
Rangell C. Soriano
CE – 180719
10/12/2026
Registered Professional Engineer

STATE OF ALASKA, DEPARTMENT OF NATURAL RESOURCES
PLANS DEVELOPED BY: DIVISION OF PARKS AND OUTDOOR RECREATION
550 W 7TH AVE. SUITE 1340, ANCHORAGE, AK 99501 - 907.269.8731

LAKE ALEKNAGIK SRS
FACILITY IMPROVEMENTS
PROJECT No. 71043-3

RANGER STATION SOUTH WALL

PREPARED: EEH
DRAWN: EEH
REVIEWED: RCS
DATE: 10/12/2026

SHEET
13
OF 16 SHEETS



1/14 RANGER STATION WEST WALL



2/14 RANGER STATION WEST WALL
NORTH WEST CORNER

NOTES:
1. REPLACE ONE 72"X48" WINDOW WITH A 72"X48" HORIZONTAL SLIDER WINDOW.
   1.1. AFTER REMOVAL OF EXISTING WINDOWS, EXAMINE LOCAL WALL INTERIOR FOR DAMAGE OR DEFICIENCIES. INSTALL REPLACEMENT WINDOWS AFTER ENGINEER INSPECTION AND, IF NEEDED, WALL REPAIR.
2. REPLACE T1-11 SIDING WITH PLYWOOD & WEATHER BARRIER.
   2.1. DO NOT INSTALL CRAWL SPACE PLYWOOD UNTIL CRAWL SPACE VAPOR BARRIER AND INSULATION HAVE BEEN APPROVED BY THE ENGINEER.
   2.2. EMPTY AND DISCONNECT PROPANE FEED LINES BEFORE BEGINNING REMOVAL OF T1-11 SIDING.
3. INSTALL CRAWL SPACE VAPOR BARRIER AND INSULATION.
   3.1. DO NOT BEGIN CRAWL SPACE INSULATION INSTALLATION UNTIL CRAWL SPACE VAPOR BARRIER HAS BEEN APPROVED BY THE ENGINEER.
4. INSTALL STEEL METAL SIDING.
   4.1. REINSTALL VENTS, PROPANE FEED LINES, ETC. ITEMS. DO NOT REINSTALL BIRD HOUSE.
      4.1.1. INSTALL MOUNT BLOCKS FOR EXTERNAL UTILITY ACCESS.
   4.2. STEEL SIDING SHALL BE TAN WITH GREEN TRIM, MATCHING EXISTING SIDING & TRIM.
   4.3. TRIM EXISTING VEGETATION TO PREVENT IT FROM COMING INTO CONTACT WITH STEEL SIDING.
   4.4. REPLACE FRONT AWNING GABLE TRIM.

ESTIMATE OF QUANTITIES

ITEM	DESCRIPTION	QUANTITY	NOTES
655.2012.0000	72"X48" HORIZONTAL SLIDER WINDOW	1	
655.2016.0000	INSTALL STEEL SIDING	390 SFT	ROOF PITCH 6/12. TRIM VEGETATION TO PREVENT CONTACT WITH SIDING

STATE OF ALASKA
49TH
Rangell C. Soriano
CE – 180719
10/22/26
Registered Professional Engineer

STATE OF ALASKA, DEPARTMENT OF NATURAL RESOURCES
PLANS DEVELOPED BY: DIVISION OF PARKS AND OUTDOOR RECREATION
550 W 7TH AVE. SUITE 1340, ANCHORAGE, AK 99501 - 907.269.8731


LAKE ALEKNAGIK SRS
FACILITY IMPROVEMENTS
PROJECT No. 71043-3

RANGER STATION WEST WALL

ALASKA STATE PARKS

PREPARED: EEH
DRAWN: EEH
REVIEWED: RCS
DATE: 10/12/2026

SHEET 14 OF 16 SHEETS

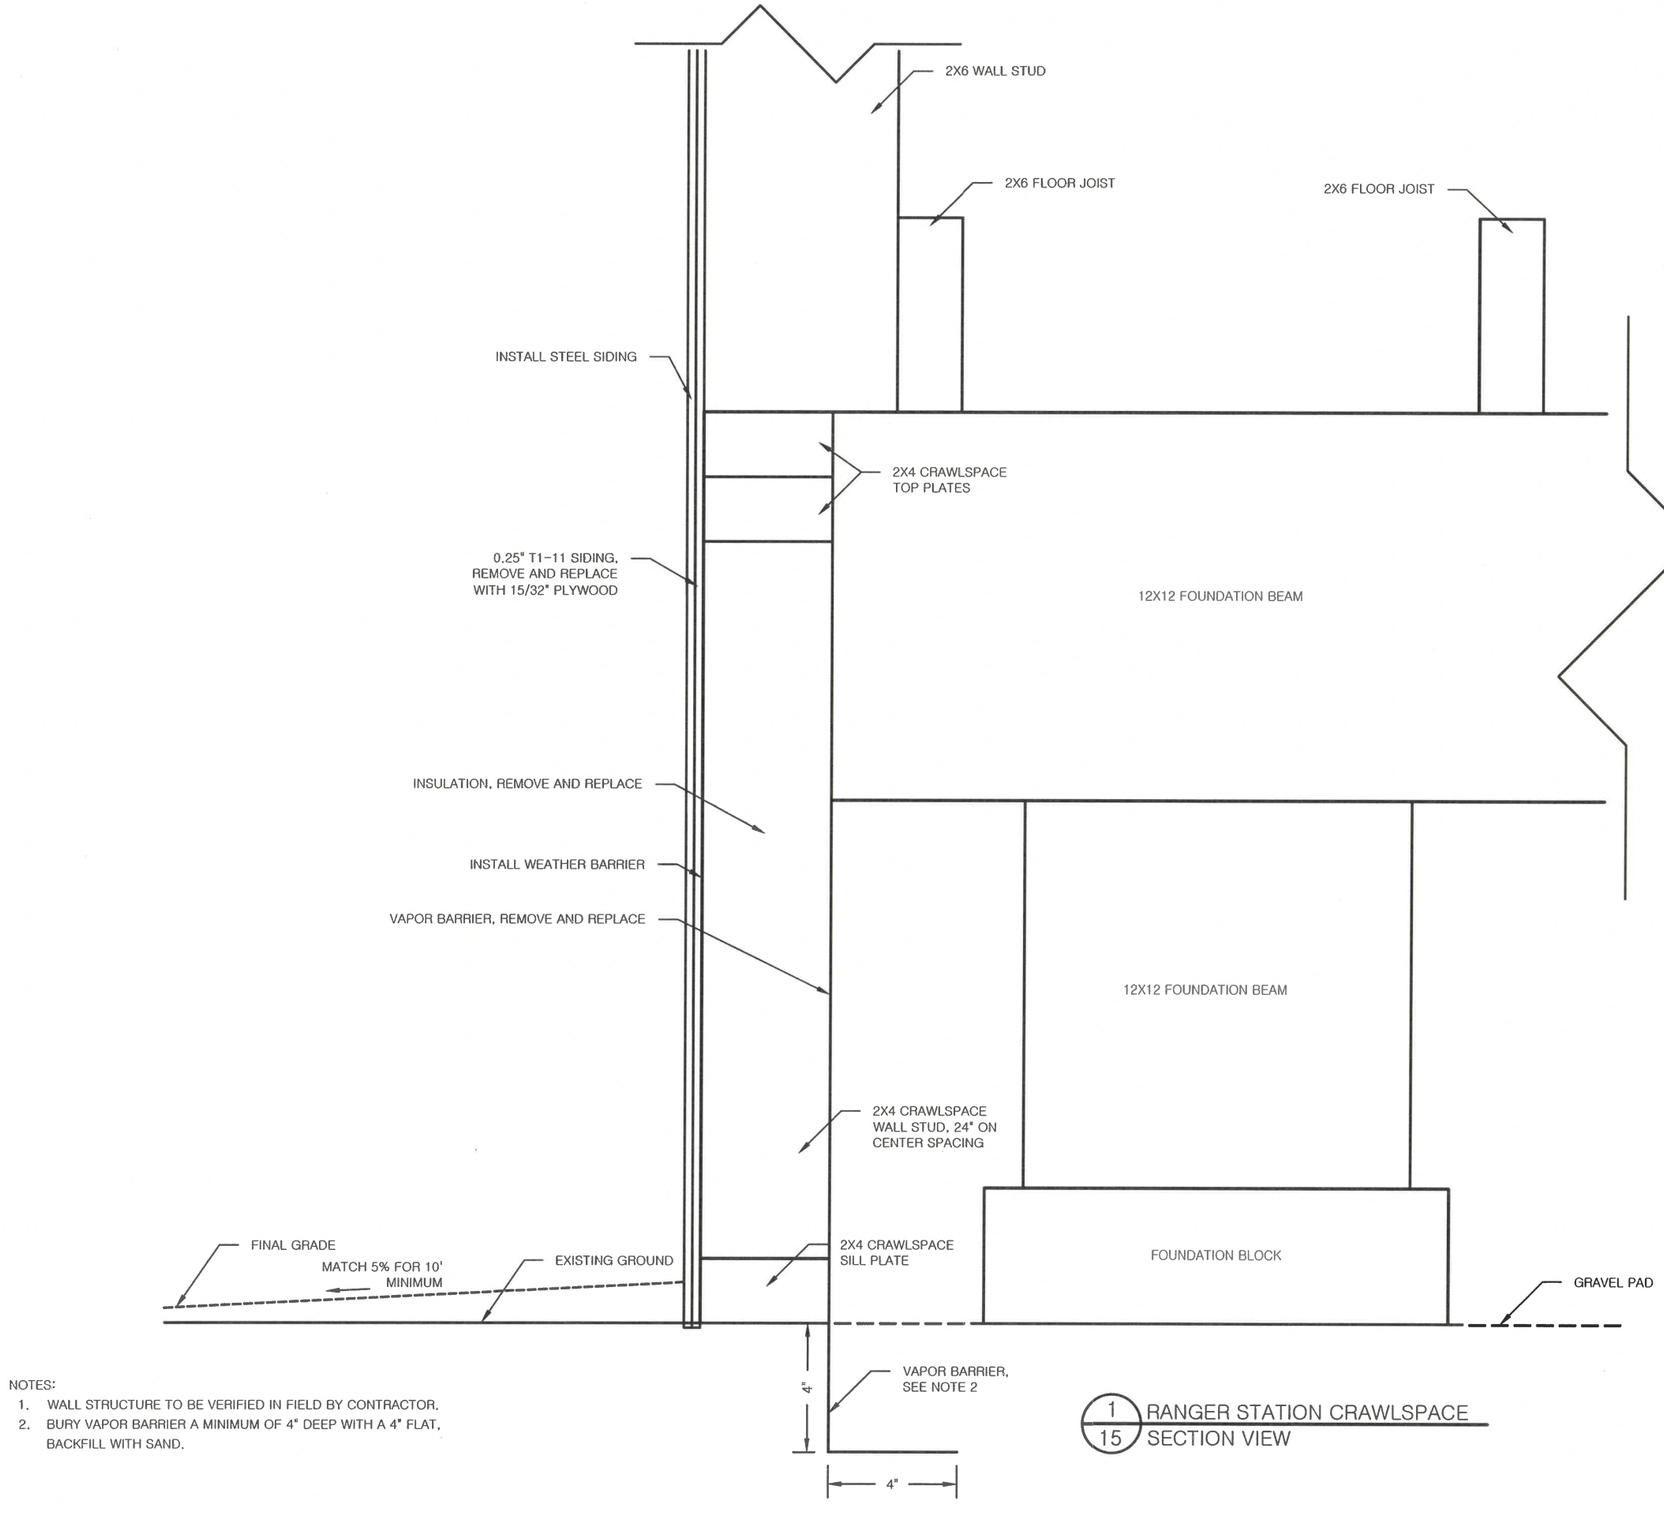

NOTES:

1. WALL STRUCTURE TO BE VERIFIED IN FIELD BY CONTRACTOR.
2. BURY VAPOR BARRIER A MINIMUM OF 4" DEEP WITH A 4" FLAT, BACKFILL WITH SAND.

1/15 RANGER STATION CRAWLSPACE SECTION VIEW

STATE OF ALASKA
49TH
Rangell C. Soriano
CE – 180719
10/22/25
Registered Professional Engineer

STATE OF ALASKA, DEPARTMENT OF NATURAL RESOURCES
PLANS DEVELOPED BY: DIVISION OF PARKS AND OUTDOOR RECREATION
550 W 7TH AVE. SUITE 1340, ANCHORAGE, AK 99501 - 907.269.8731

LAKE ALEKNAGIK SRS
FACILITY IMPROVEMENTS
PROJECT No. 71043-3

RANGER STATION CRAWLSPACE WALL DETAIL

PREPARED: EEH
DRAWN: EEH
REVIEWED: RCS
DATE: 10/12/2026

SHEET 15 OF 16 SHEETS



1/16 MAINTENANCE BUILDING WEST WALL



2/16 MAINTENANCE BUILDING NORTH WALL
UPPER WINDOW



3/16 MAINTENANCE BUILDING WEST WALL
LEFT LOWER WINDOW

STATE OF ALASKA
49TH
Rangell C. Soriano
CE – 180719
10/22/26
Registered Professional Engineer

NOTES:

1. REPLACE TWO 36"X36" WINDOWS WITH 36"X36" HORIZONTAL SLIDER WINDOWS.
   - 1.1. AFTER REMOVAL OF EXISTING WINDOWS, EXAMINE LOCAL WALL INTERIOR FOR DAMAGE OR DEFICIENCIES. INSTALL REPLACEMENT WINDOWS AFTER ENGINEER INSPECTION AND, IF NEEDED, WALL REPAIR.
   - 1.2. REPLACE TRIM WITH LIKE MATERIAL, PAINTED GREEN MATCHING EXISTING TRIM.

ESTIMATE OF QUANTITIES

ITEM	DESCRIPTION	QUANTITY	NOTES
655.2011.0000	36"X36" HORIZONTAL SLIDER WINDOW	2	

STATE OF ALASKA, DEPARTMENT OF NATURAL RESOURCES
PLANS DEVELOPED BY: DIVISION OF PARKS AND OUTDOOR RECREATION
550 W 7TH AVE. SUITE 1340, ANCHORAGE, AK 99501 - 907.269.8731

LAKE ALEKNAGIK SRS
FACILITY IMPROVEMENTS
PROJECT No. 71043-3

MAINTENANCE BUILDING WEST WALL

ALASKA STATE PARKS

PREPARED: EEH
DRAWN: EEH
REVIEWED: RCS
DATE: 10/12/2026

SHEET 16 OF 16 SHEETS