STATE OF ALASKA
DEPARTMENT OF NATURAL RESOURCES
DIVISION OF PARKS
AND
OUTDOOR RECREATION

DSP: VISTOR CENTER COMPLEX
PUBLIC USE CABINS

PROJECT NO.
74034-2

Vicinity Map

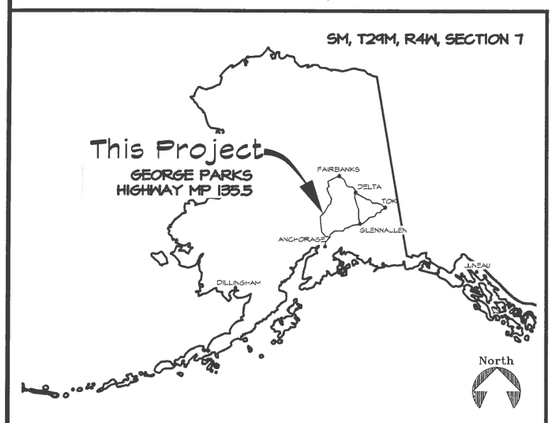

INDEX

1. TITLE SHEET
2. VICINITY MAP
3. EXISTING CONDITIONS
4. PUBLIC USE CABIN FLOOR PLAN
5. CAMP HOST CABIN FLOOR PLAN
6. INTERPRETIVE PANEL DETAILS

STATE OF ALASKA
Department of Natural Resources
Division of Parks & Outdoor Recreation

Recommended:

Ryan Miranda, P.E.
Chief, Design and Construction — 2/11/2016 Date

Approved:

Ben Ellis
Director, Alaska State Parks — 2/11/2016 Date

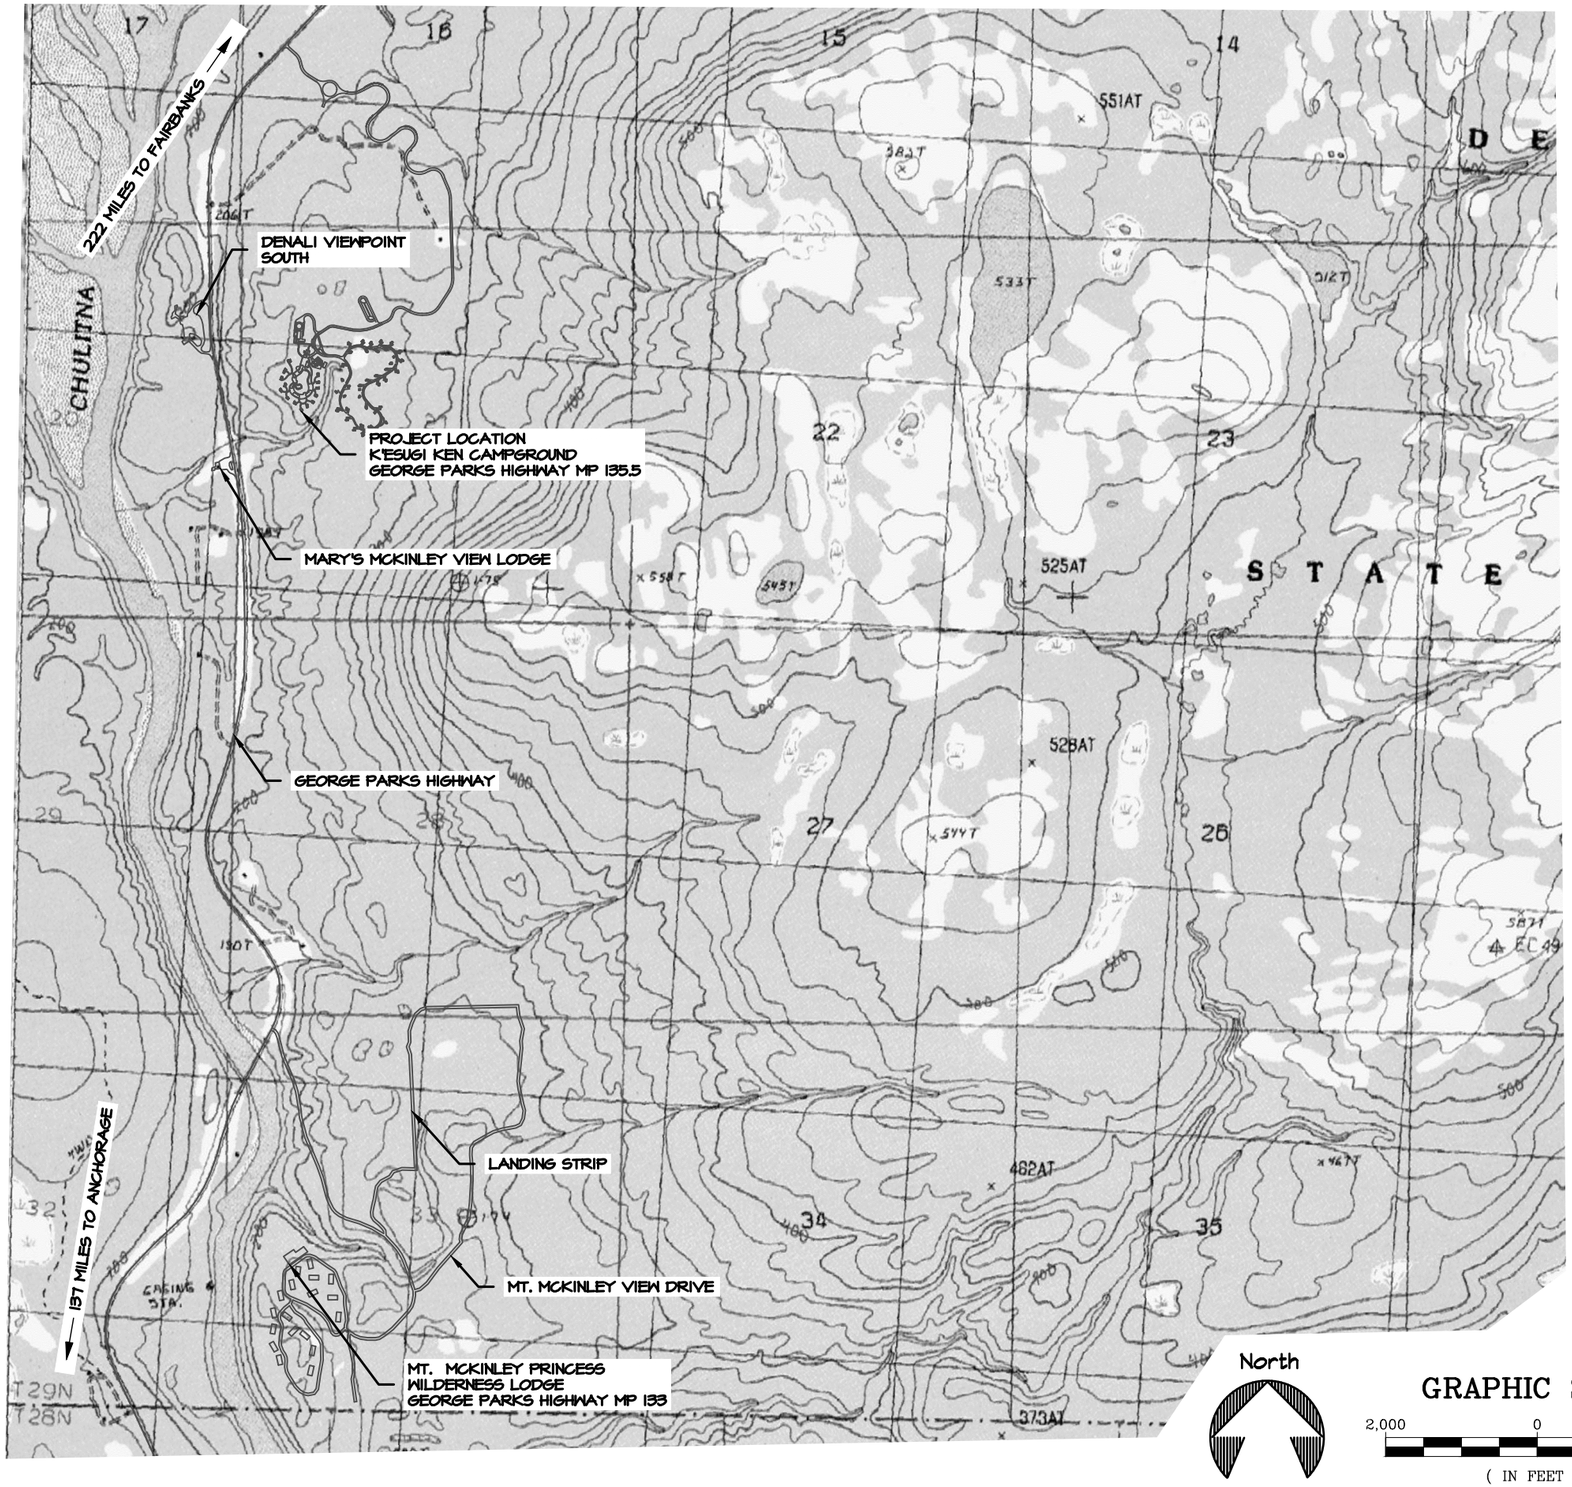

STATE OF ALASKA DEPARTMENT OF NATURAL RESOURCES

DSP: VISITOR CENTER COMPLEX
PUBLIC USE CABINS
PROJECT No. 74034-2

VICINITY MAP

PREPARED: KML
DRAWN: KML
REVIEWED: LMR
DATE: 02/04/2016

SHEET 2 OF 6 SHEETS

UTILITIES

SANITARY SEWER LINE —SS—SS—
WATER LINE —W—W—
DIRECT BURY ELECTRIC LINE —UE—UE—

820
830
840
850
860
870

CAMPSITE NO. 1
PUBLIC USE CABIN SITE

CAMPSITE NO. 2
PUBLIC USE CABIN SITE

6 FT WIDE GRAVEL PATHWAY

EXISTING EDGE OF ROAD (TYP.)

EXISTING EDGE OF VEGETATION (TYP.)

EXISTING CORRUGATED STEEL PIPE (TYP.)

STAGING AREA

STAGING AREA

EXISTING ORIENTATION KIOSK (TYP.)

EXISTING HAND PUMP WATER WELL

SEPTIC WYE CONNECTION

CLEAN OUT

EXISTING 1,000 GALLON SEPTIC SYSTEM HOLDING TANK

EXISTING RANGER STATION BUILDING

27'X19' SEPTIC FIELD

CLEAN OUT

CLEAN OUT

CAMP HOST CABIN SITE

ORIENTATION KIOSK

ELECTRICAL TRANSFORMER (TYP.)

STAGING AREA

EXISTING RV DUMP STATION

ELECTRIC METER

RV HOOK-UP (WATER & ELECTRICAL)

North

GRAPHIC SCALE

40 0 20 40

(IN FEET)

STATE OF ALASKA DEPARTMENT OF NATURAL RESOURCES

DSP: VISITOR CENTER COMPLEX
PUBLIC USE CABINS
PROJECT No. 74034-2

EXISTING CONDITIONS

ALASKA STATE PARKS

PREPARED: KML
DRAWN: KML
REVIEWED: LMR
DATE: 02/04/2016

SHEET 3 OF 6 SHEETS

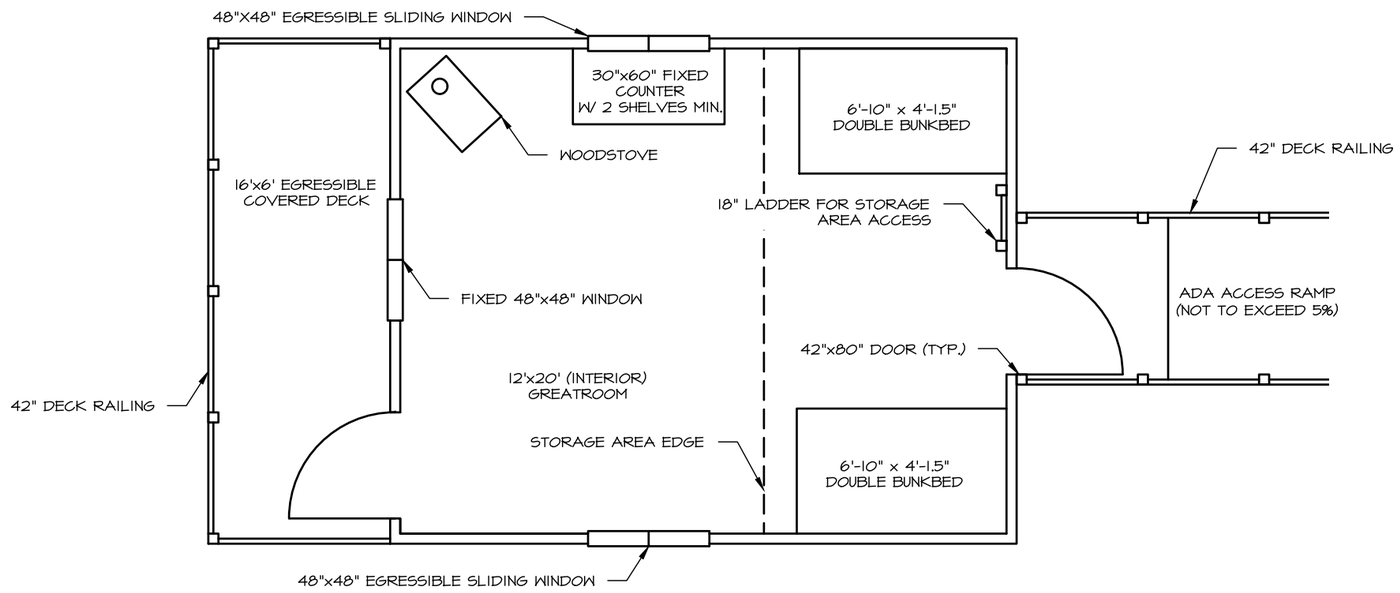

1/4 PUBLIC USE CABIN - FIRST FLOOR
FLOOR PLAN

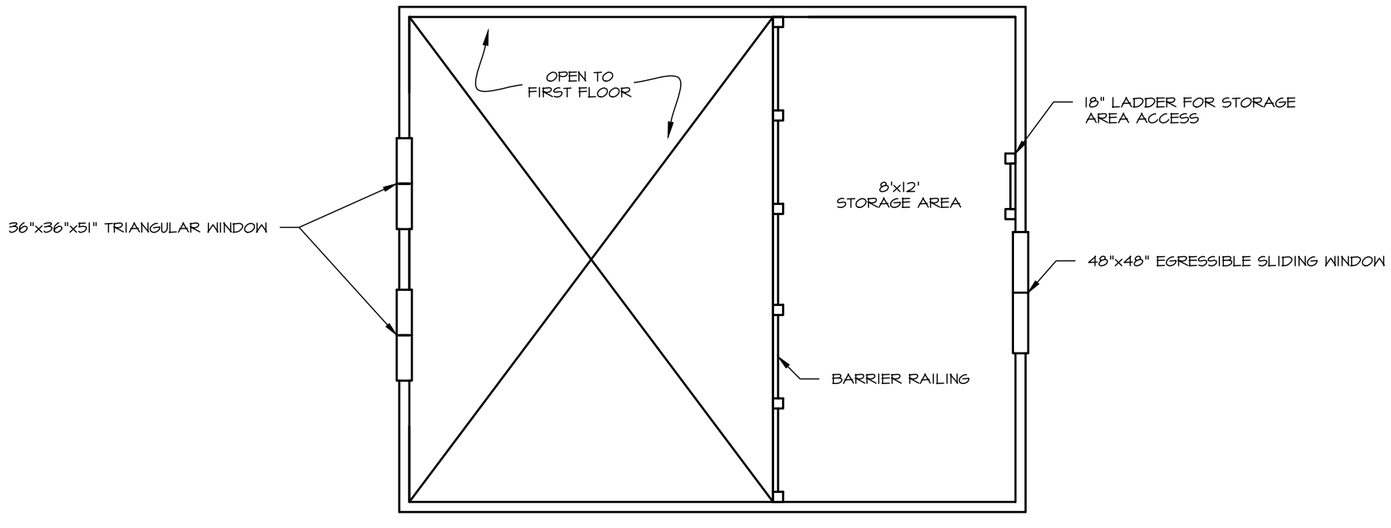

2/4 PUBLIC USE CABIN - SECOND FLOOR
FLOOR PLAN

STATE OF ALASKA DEPARTMENT OF NATURAL RESOURCES

DSP: VISITOR CENTER COMPLEX
PUBLIC USE CABINS
PROJECT No. 7403-2

PUBLIC USE CABIN FLOOR PLAN

ALASKA STATE PARKS

PREPARED: KML
DRAWN: KML
REVIEWED: LMR
DATE: 02/04/2016

SHEET 4 OF 6 SHEETS

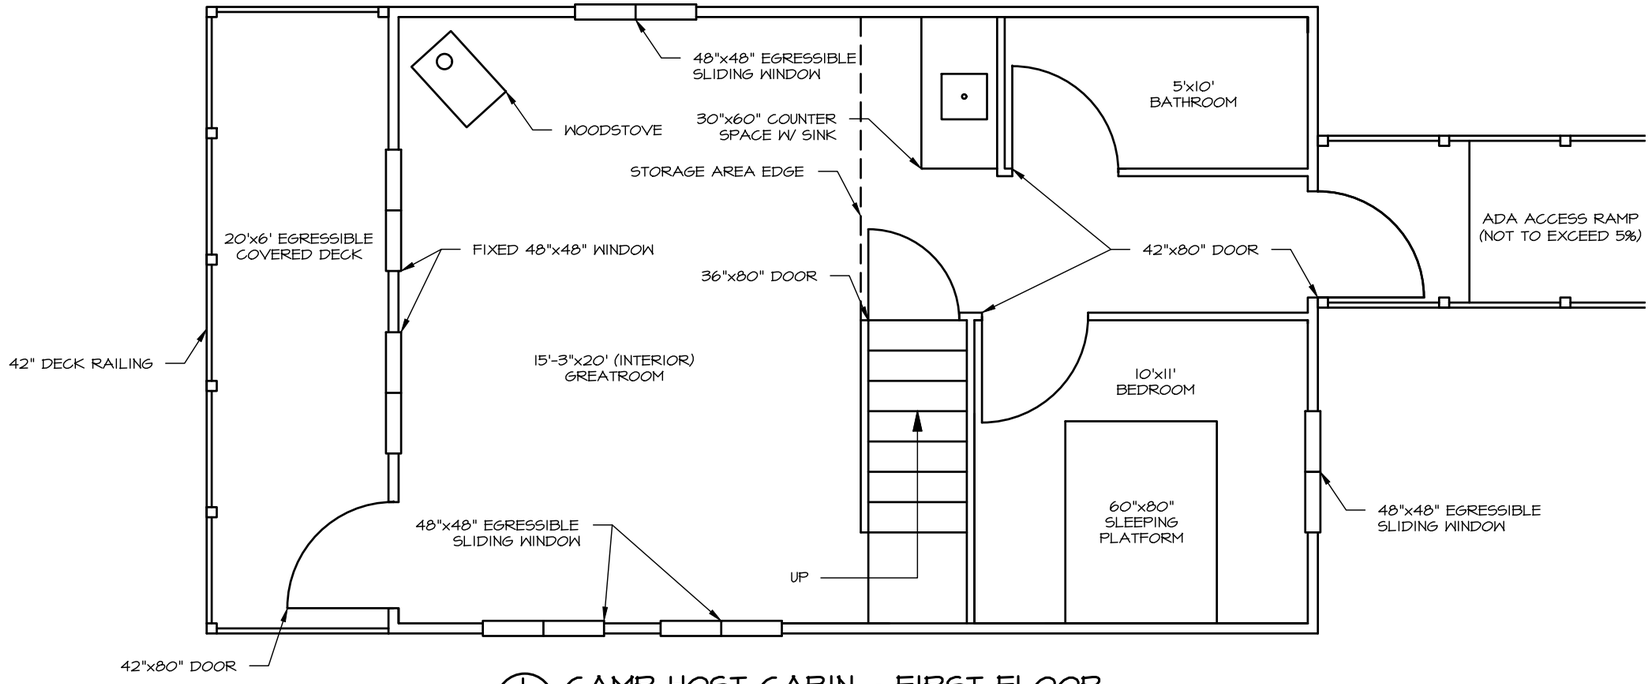

1/5 CAMP HOST CABIN - FIRST FLOOR
FLOOR PLAN

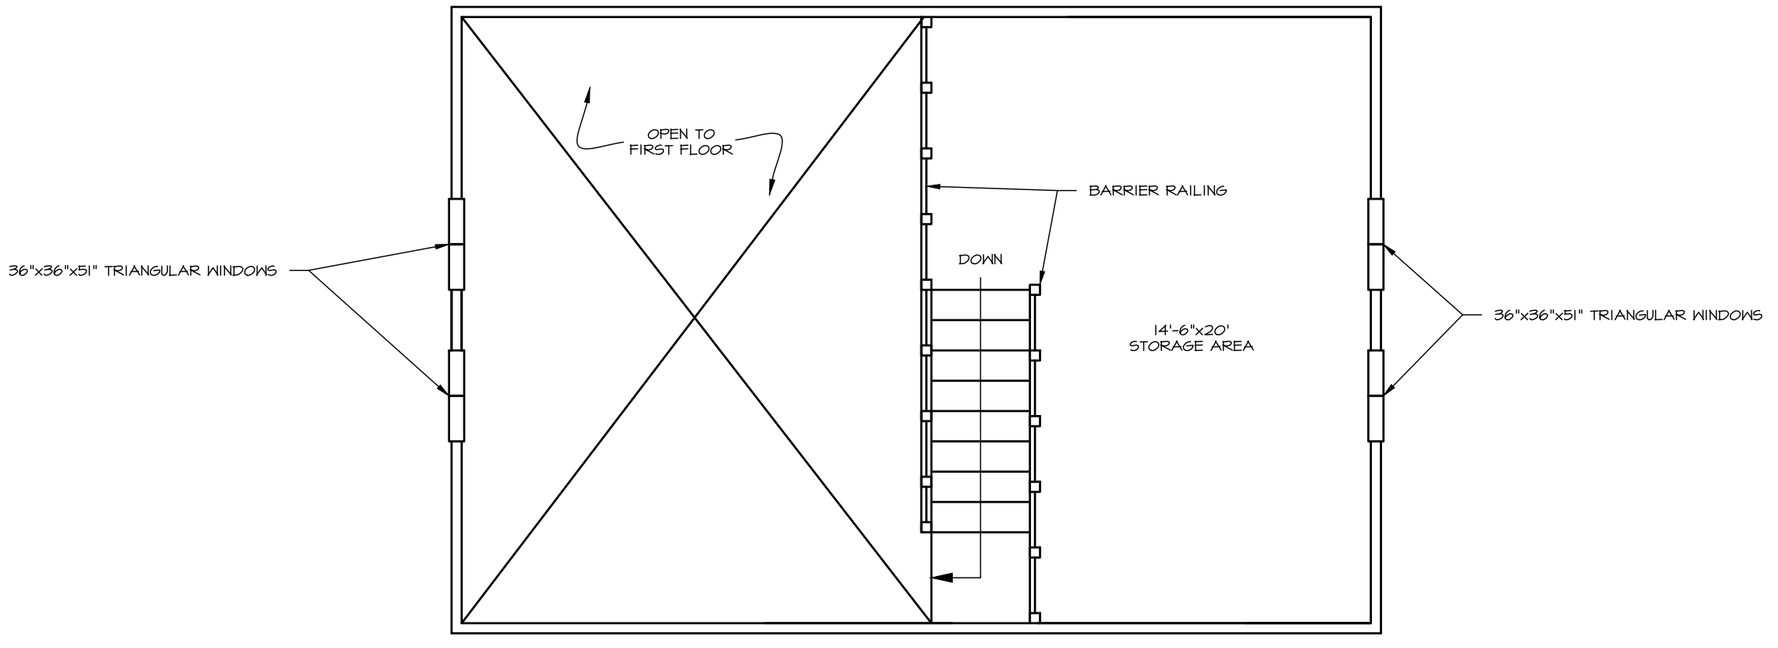

2/5 CAMP HOST CABIN - SECOND FLOOR
FLOOR PLAN

STATE OF ALASKA DEPARTMENT OF NATURAL RESOURCES

DSP: VISITOR CENTER COMPLEX
PUBLIC USE CABINS
PROJECT No. 7403-2

CAMP HOST CABIN FLOOR PLAN

ALASKA STATE PARKS

PREPARED: KML
DRAWN: KML
REVIEWED: LMR
DATE: 02/04/2016

SHEET 5 OF 6 SHEETS

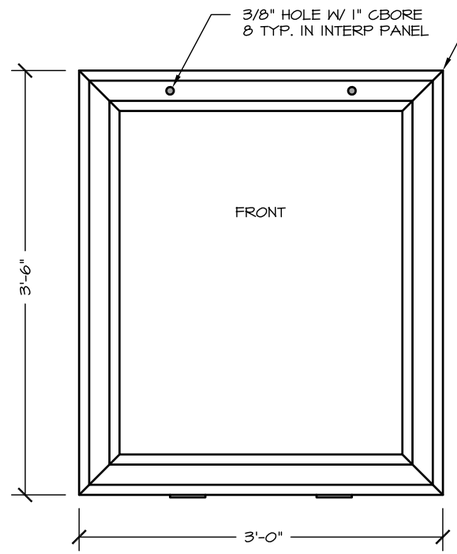

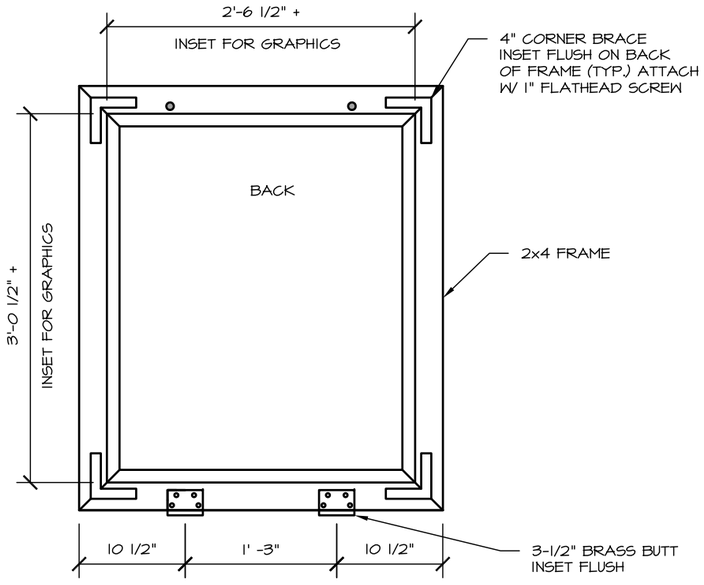

1/6 BULLETIN BOARD FRAME
DETAILS

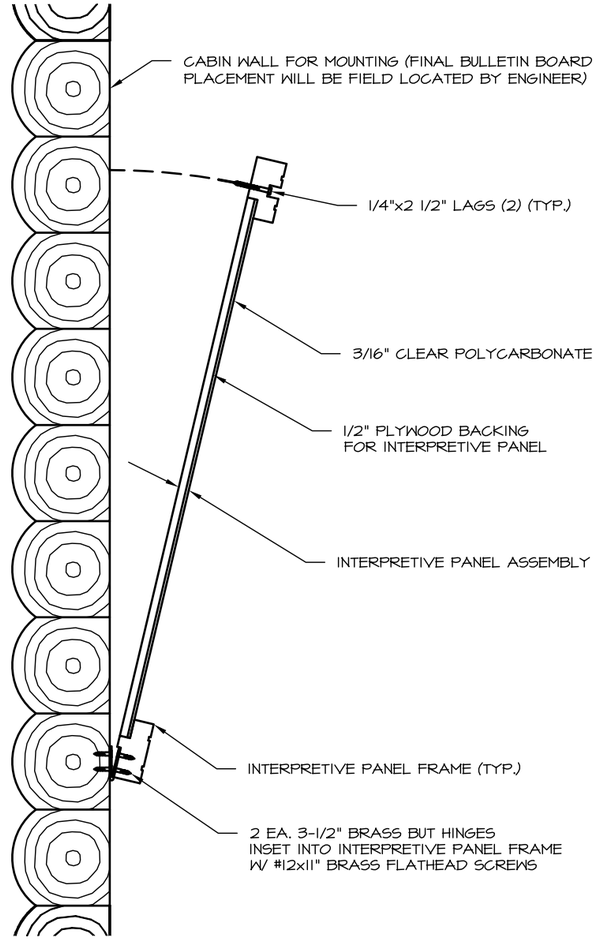

1/6 BULLETIN BOARD
SECTION

STATE OF ALASKA DEPARTMENT OF NATURAL RESOURCES

DSP: VISITOR CENTER COMPLEX
PUBLIC USE CABINS
PROJECT No. 7403-2

INTERPRETIVE PANEL DETAILS

ALASKA STATE PARKS

PREPARED: KML
DRAWN: KML
REVIEWED: LMR
DATE: 02/11/2016

SHEET 6
OF 6 SHEETS