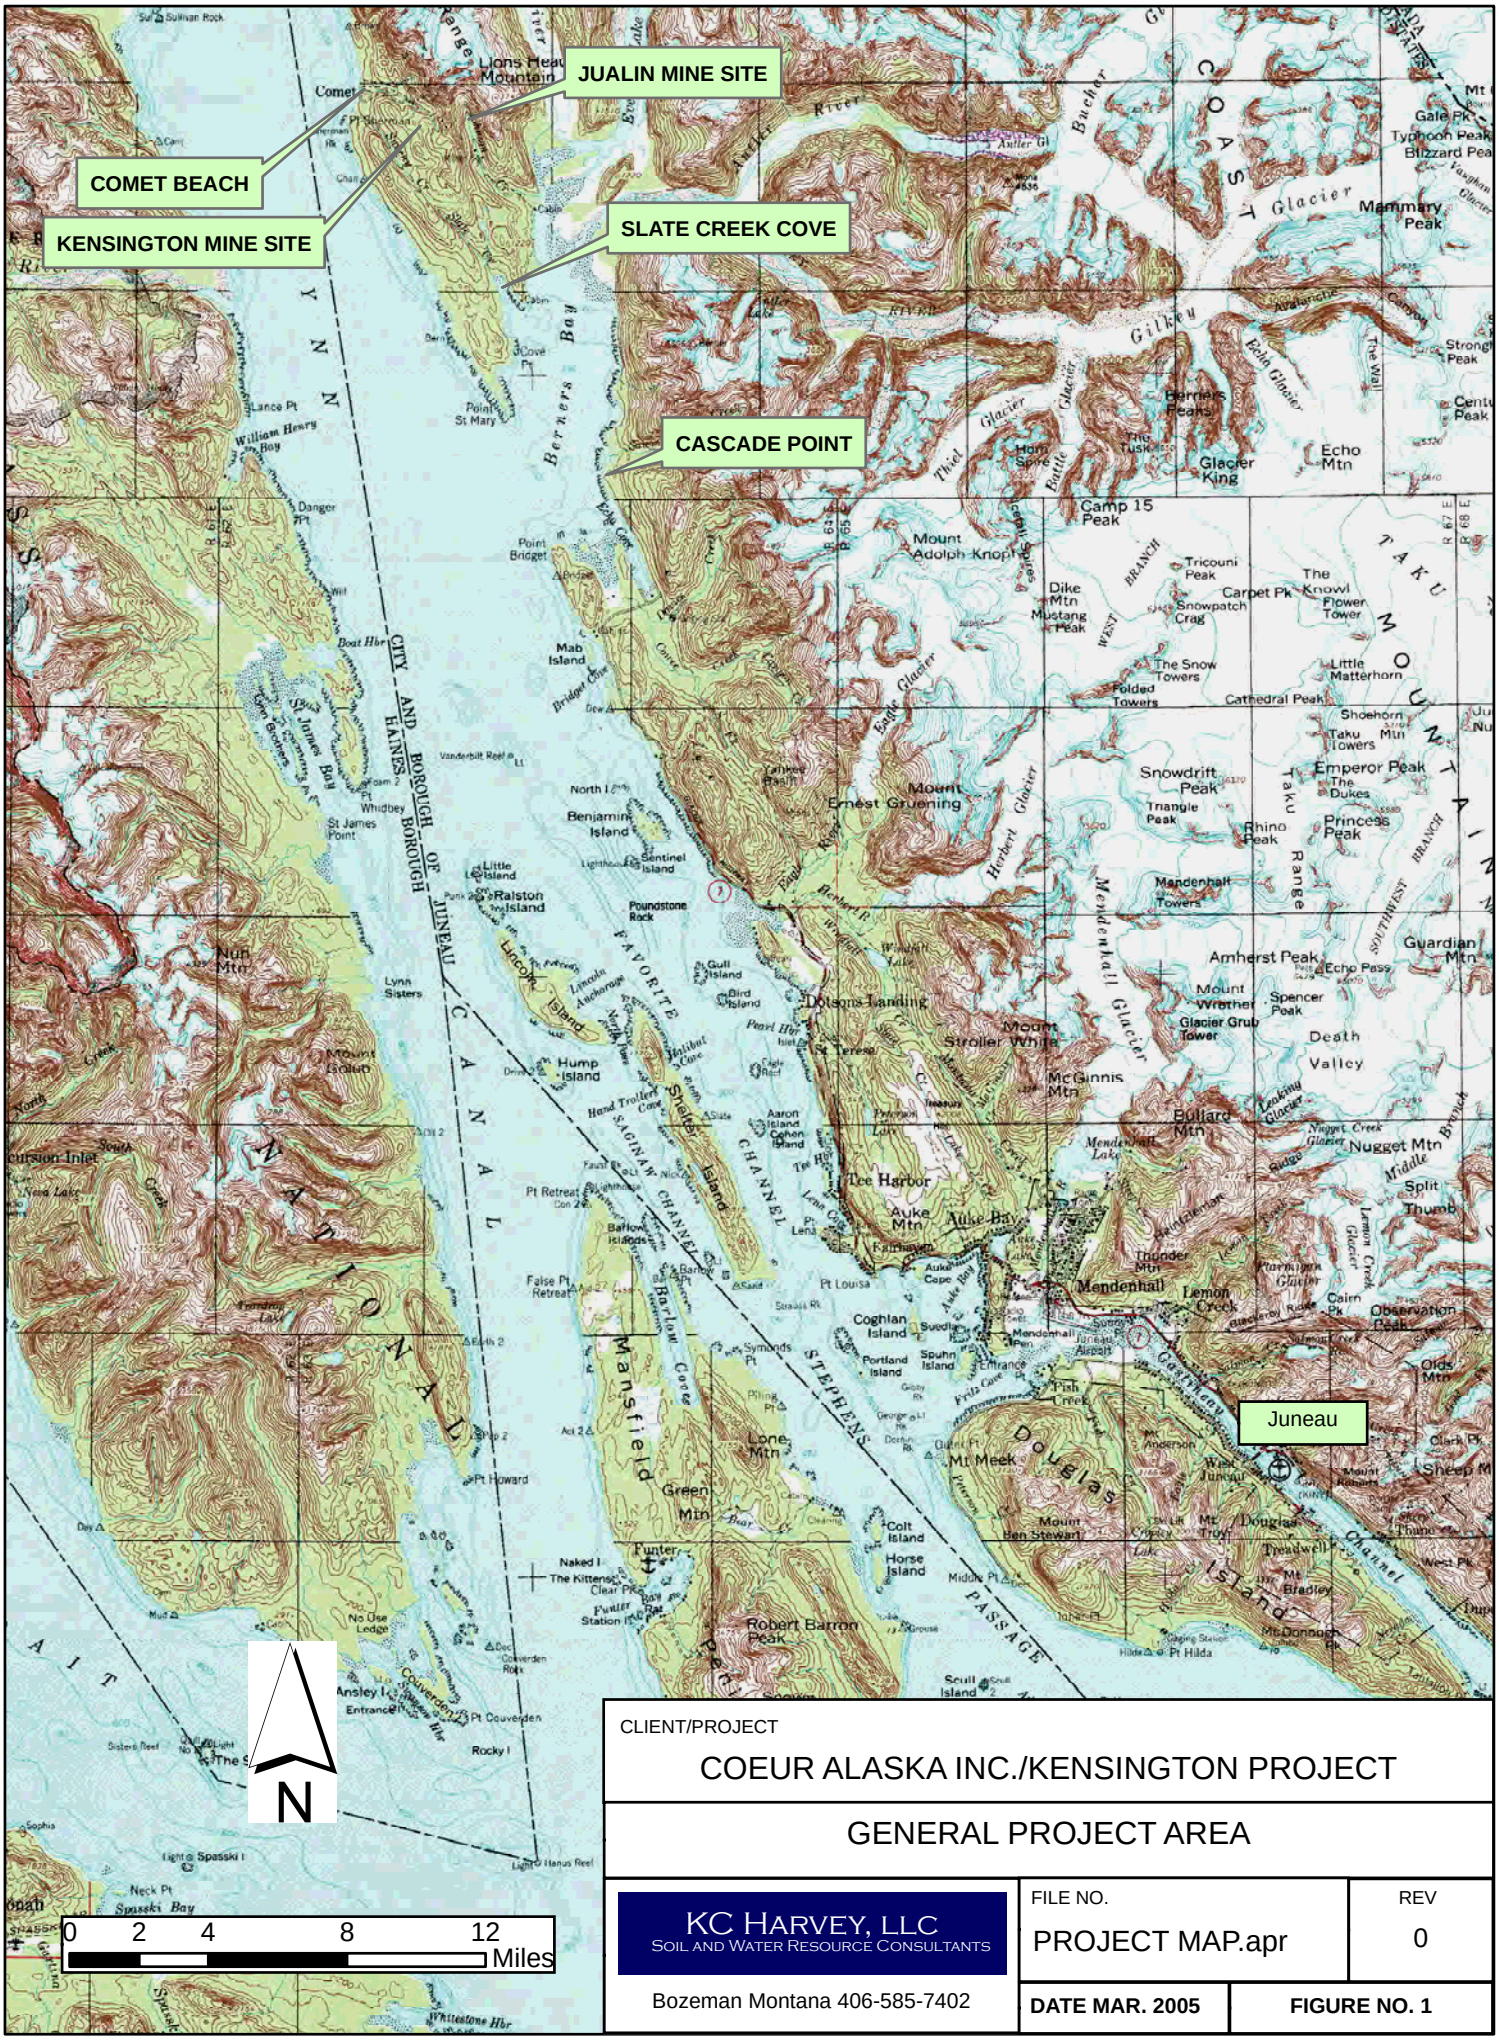

CLIENT/PROJECT

COEUR ALASKA INC./KENSINGTON PROJECT

GENERAL PROJECT AREA

KC HARVEY, LLC
SOIL AND WATER RESOURCE CONSULTANTS

Bozeman Montana 406-585-7402

FILE NO.	REV
PROJECT MAP.apr	0
DATE MAR. 2005	FIGURE NO. 1

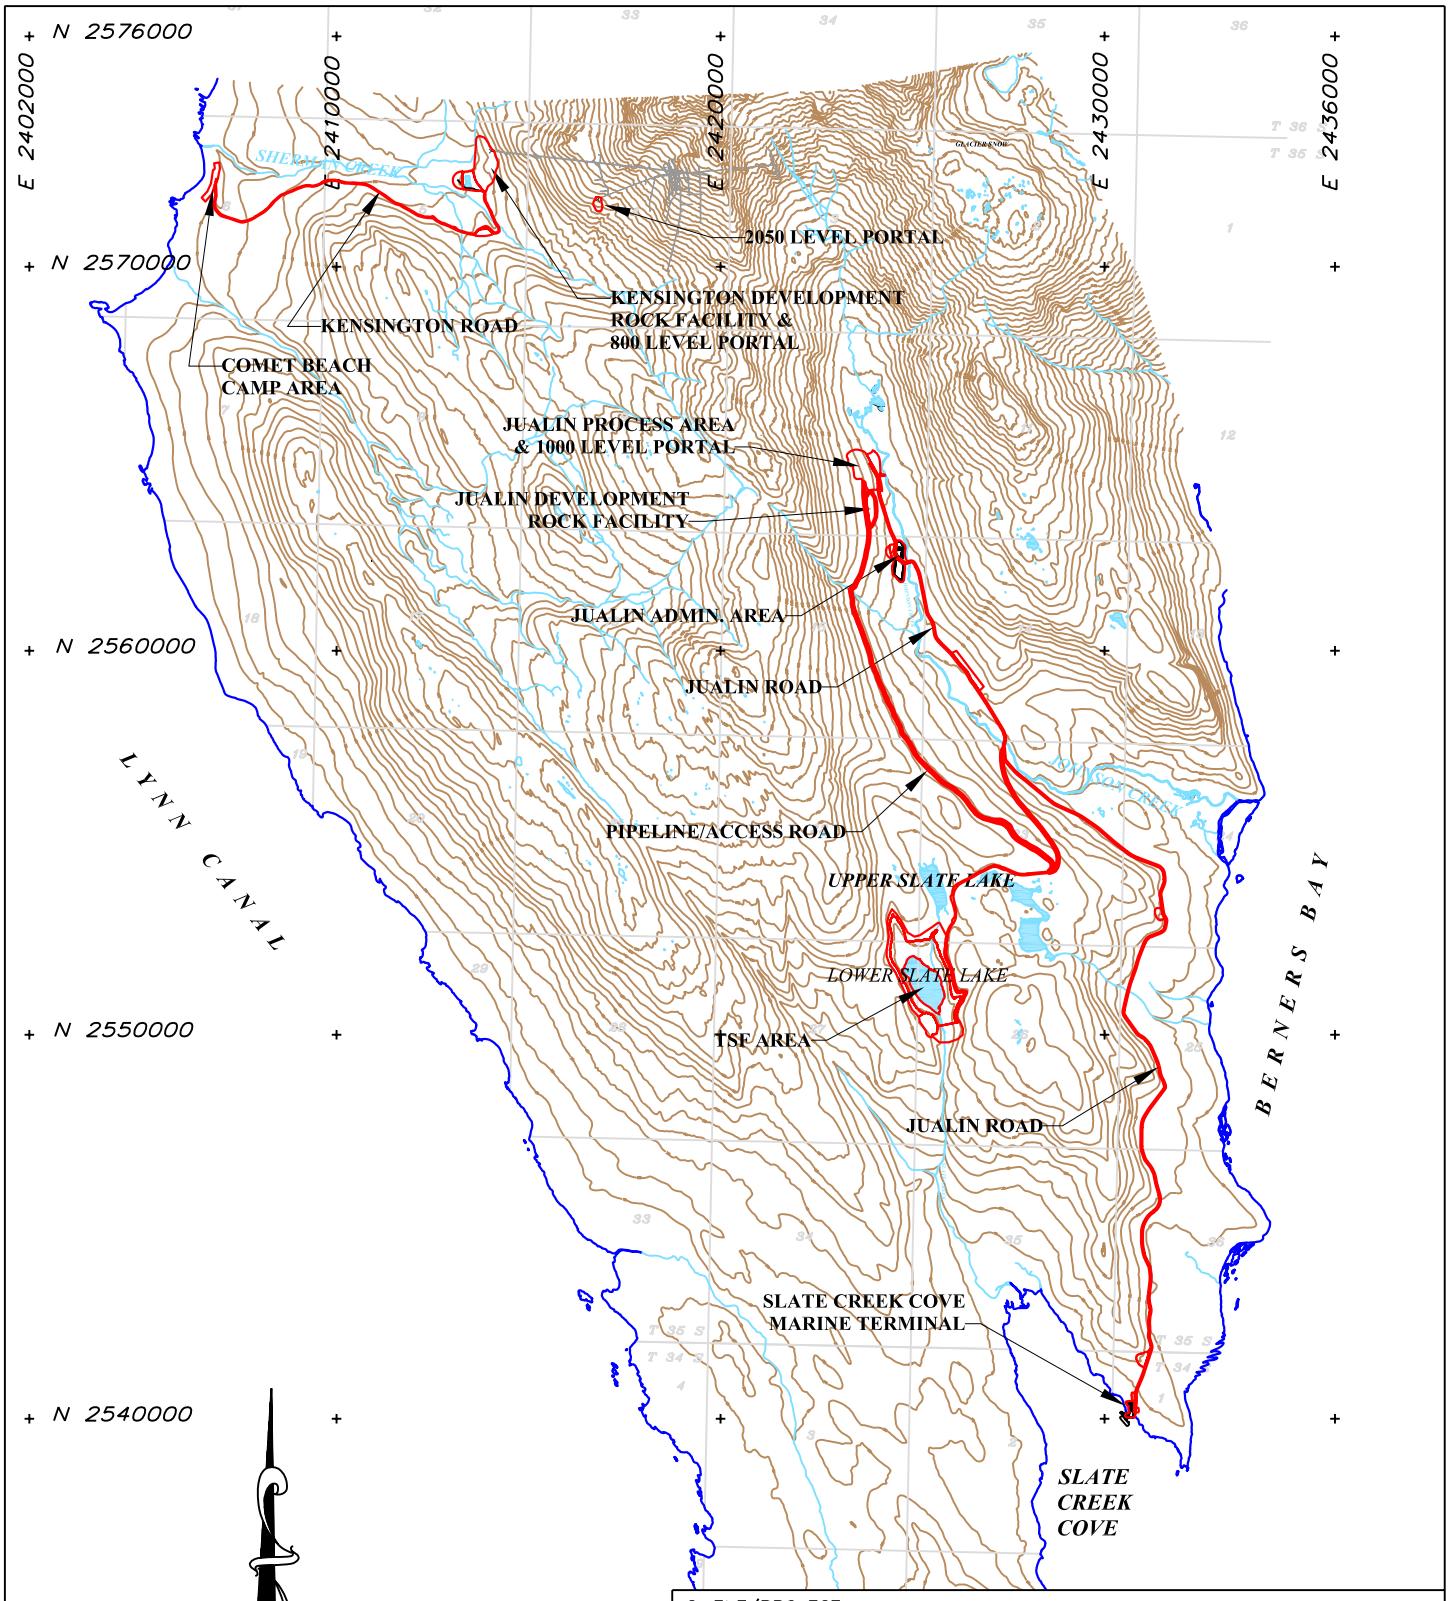

CLIENT/PROJECT

COEUR ALASKA, INC.

GENERAL FACILITIES MAP

KC HARVEY, LLC
SOIL AND WATER RESOURCE CONSULTANTS
BOZEMAN MONTANA 406-585-7402

FILE NO.	REV
SITEMAPB.DWG	0
DATE APR. 2005	FIGURE NO. 2

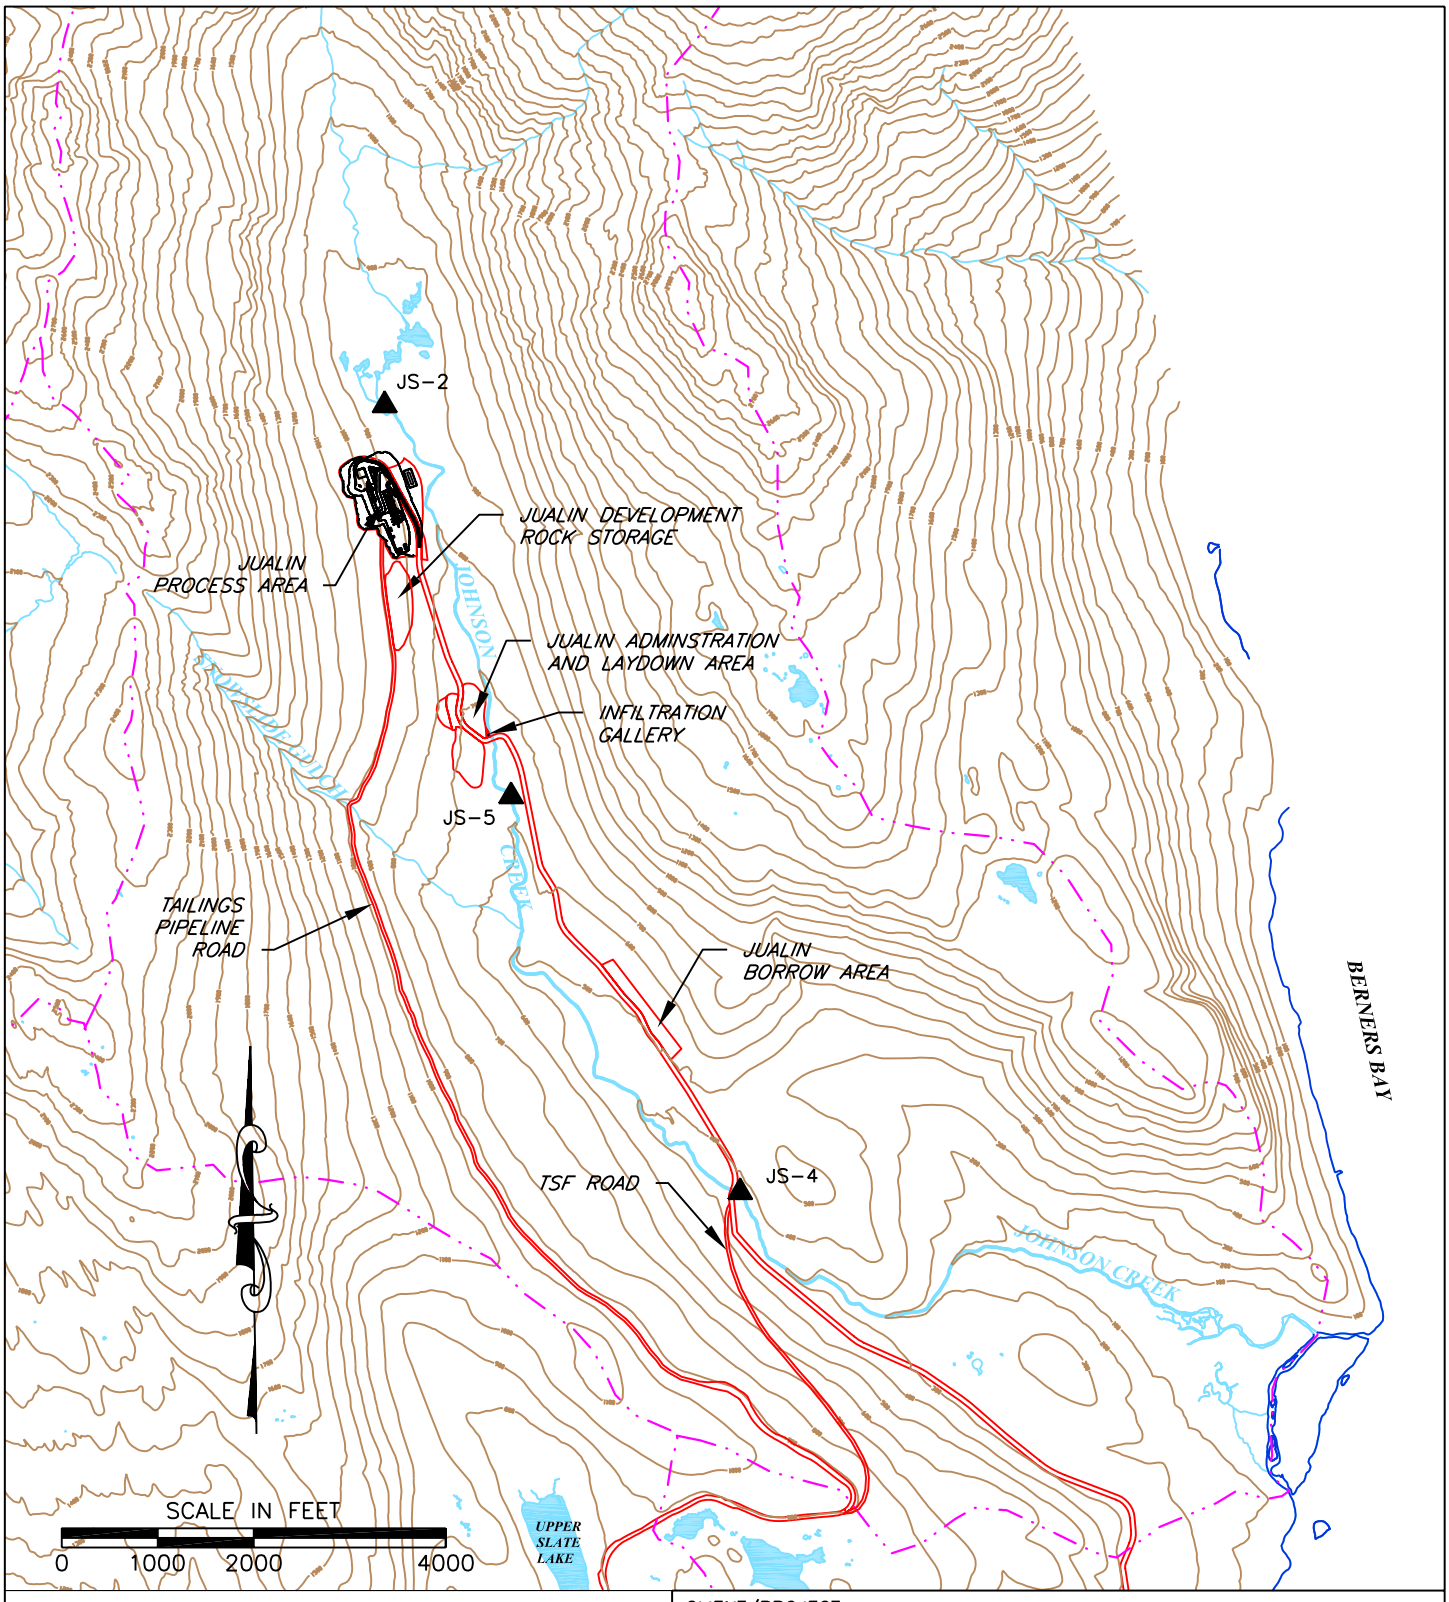

LEGEND

- 002 — NPDES OUTFALL
- SL-E — RECEIVING WATER MONITORING POINT
- DRAINAGE BASIN BOUNDARY

CLIENT/PROJECT

COEUR ALASKA INC./KENSINGTON PROJECT

FRESH WATER MONITORING SITES
JOHNSON CREEK DRAINAGE

KC HARVEY, LLC
SOIL AND WATER RESOURCE CONSULTANTS
BOZEMAN MONTANA 406-585-7402

FILE NO.	REV
BASINS-b.DWG	1
DATE MAY 2005	FIGURE NO. 3

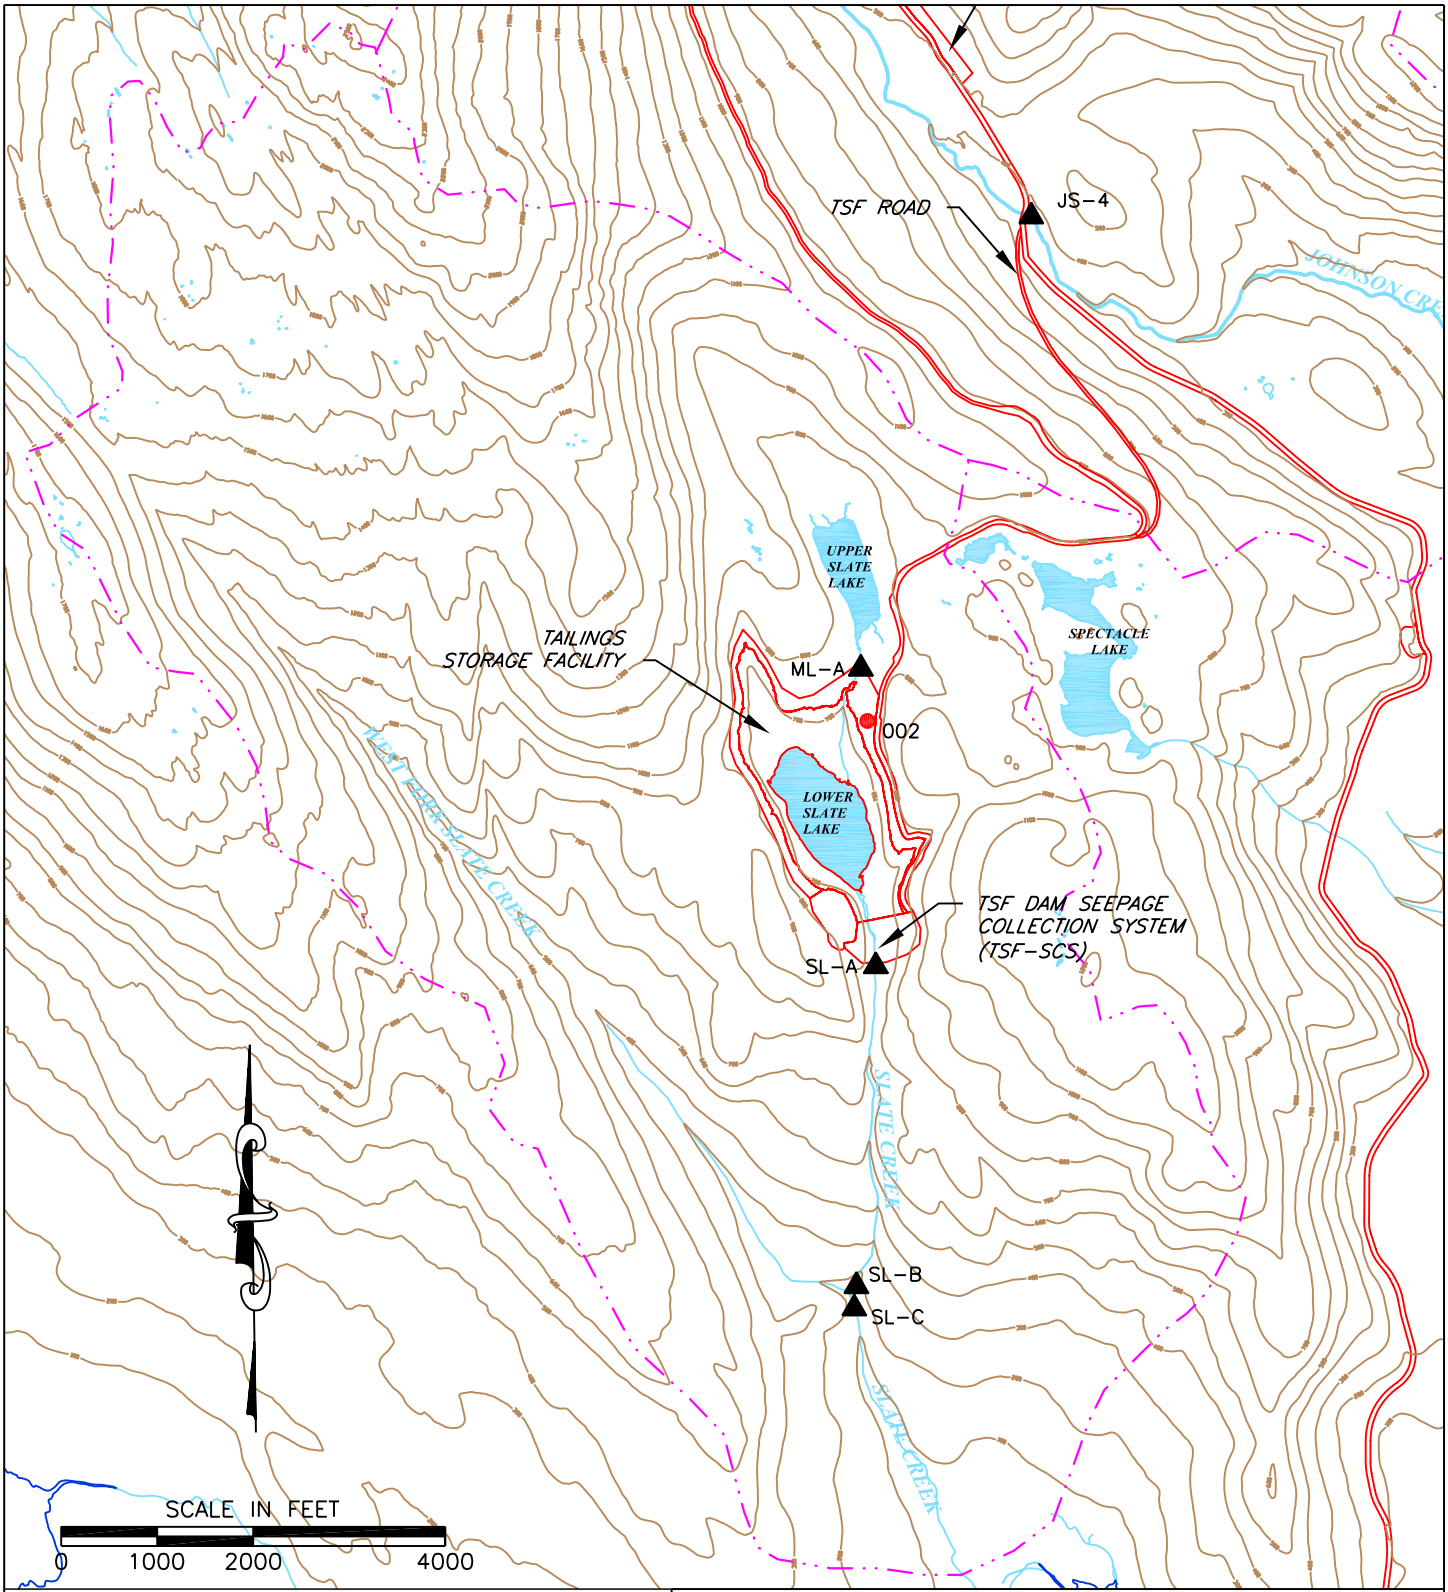

LEGEND

- 002 — NPDES OUTFALL
- SL-E — RECEIVING WATER MONITORING POINT
- DRAINAGE BASIN BOUNDARY

CLIENT/PROJECT

COEUR ALASKA INC./KENSINGTON PROJECT

FRESH WATER MONITORING SITES
SLATE CREEK DRAINAGE

KC HARVEY, LLC
SOIL AND WATER RESOURCE CONSULTANTS
BOZEMAN MONTANA 406-585-7402

FILE NO.	REV
BASINS-b.DWG	1
DATE MAY 2005	FIGURE NO. 4

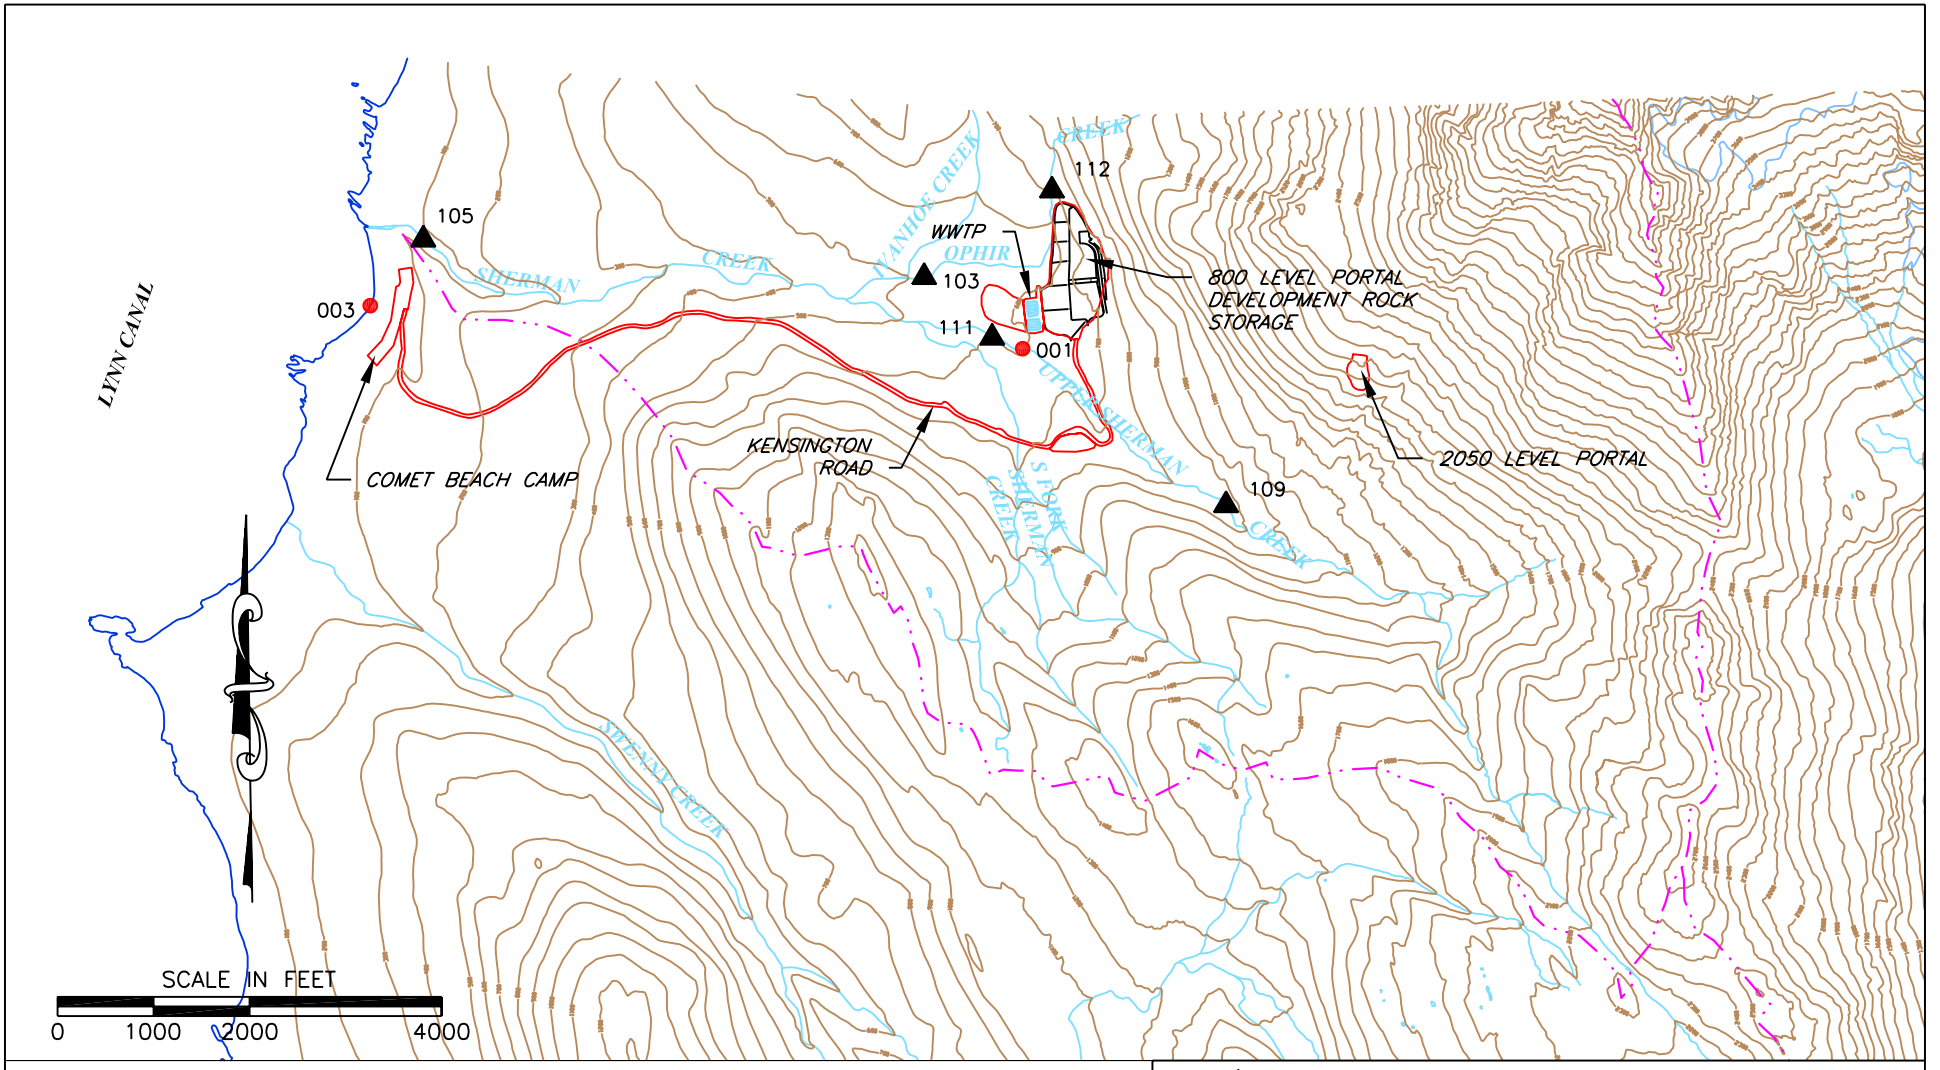

LEGEND

- 002 — NPDES OUTFALL
- SL-E — RECEIVING WATER MONITORING POINT
- DRAINAGE BASIN BOUNDARY

CLIENT/PROJECT

COEUR ALASKA INC./KENSINGTON PROJECT

FRESH WATER MONITORING SITES
SHERMAN CREEK DRAINAGE

KC HARVEY, LLC
SOIL AND WATER RESOURCE CONSULTANTS
BOZEMAN MONTANA 406-585-7402

FILE NO.	REV
BASINS-b.DWG	1
DATE MAY 2005	FIGURE NO. 5