1 **DRAINAGE INLET #2 DETAIL**

0 5' 10' 15' 20'
Scale in Feet

2 **DRAINAGE INLET #3 DETAIL**

0 5' 10' 15' 20'
Scale in Feet

DRAINAGE INLET #3 STAKEOUT TABLE:

Point #	Northing	Easting	Elevation
DI3-1	3817041.4	1818942.8	2744.7
DI3-2	3817039.5	1818951.6	2741.7
DI3-3	3817037.3	1818961.3	2741.7
DI3-4	3817027.5	1818959.1	2741.7
DI3-5	3817029.7	1818949.4	2741.7
DI3-6	3817031.7	1818940.6	2744.7

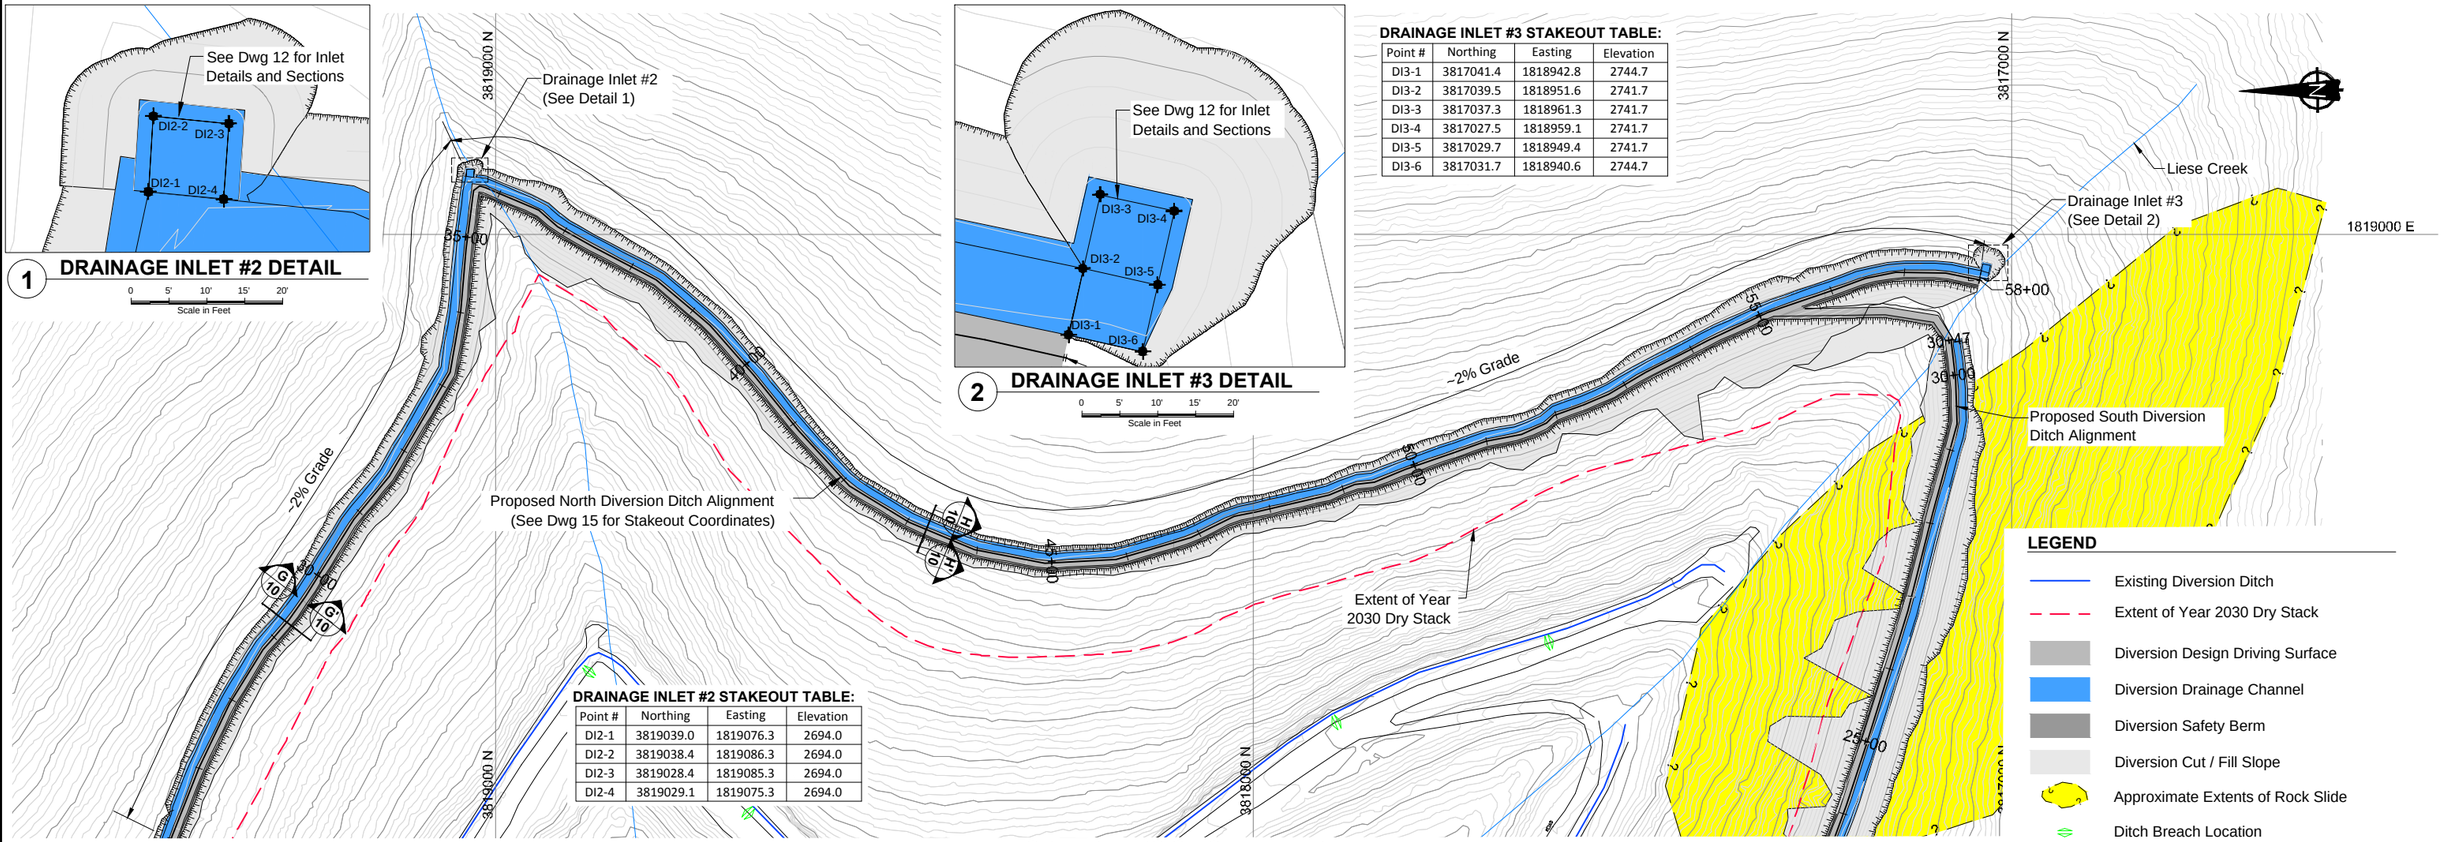

DRAINAGE INLET #2 STAKEOUT TABLE:

Point #	Northing	Easting	Elevation
DI2-1	3819039.0	1819076.3	2694.0
DI2-2	3819038.4	1819086.3	2694.0
DI2-3	3819028.4	1819085.3	2694.0
DI2-4	3819029.1	1819075.3	2694.0

NORTH DIVERSION CHANNEL PLAN VIEW

0 50' 100' 150' 200'
Scale in Feet

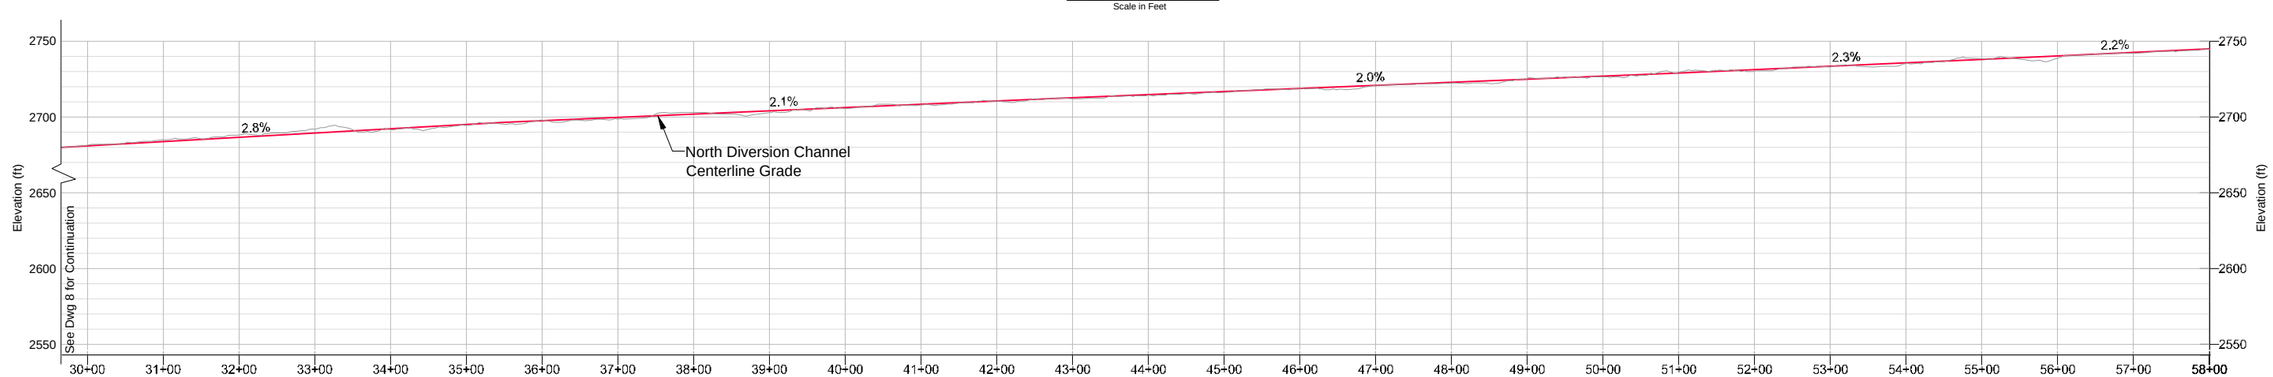

NORTH DIVERSION CHANNEL PROFILE

0 50' 100' 150' 200'
Horizontal Scale in Feet
Vertical Exaggeration X2

NOTES

1. Contour interval is 4ft.
2. Contour data shown based on LIDAR survey (May, 2010).
3. The extents of the rock slide areas are based on visual inspection from the airphoto. The Contractor is responsible for confirming the limits and actual slide conditions. The Contractor is responsible for having safety measures in place at the slide locations prior to and during construction.

srk consulting

SRK JOB NO.: 1US048.001
FILE NAME: 1US048-001_006-N-S_Diversions Closure.dwg

Pogo Mine

Sumitomo Metal Mining LLC (Pogo)

Reclamation and Closure Plan

New North Diversion Ditch
Plan and Profile
Sheet 2 of 2

DATE:	APPROVED:	FIGURE:
March 2012	DN	4.9

C:\01_SITES\POGO\Detailed Design\1US048-001_006-N-S_Diversions Closure.dwg