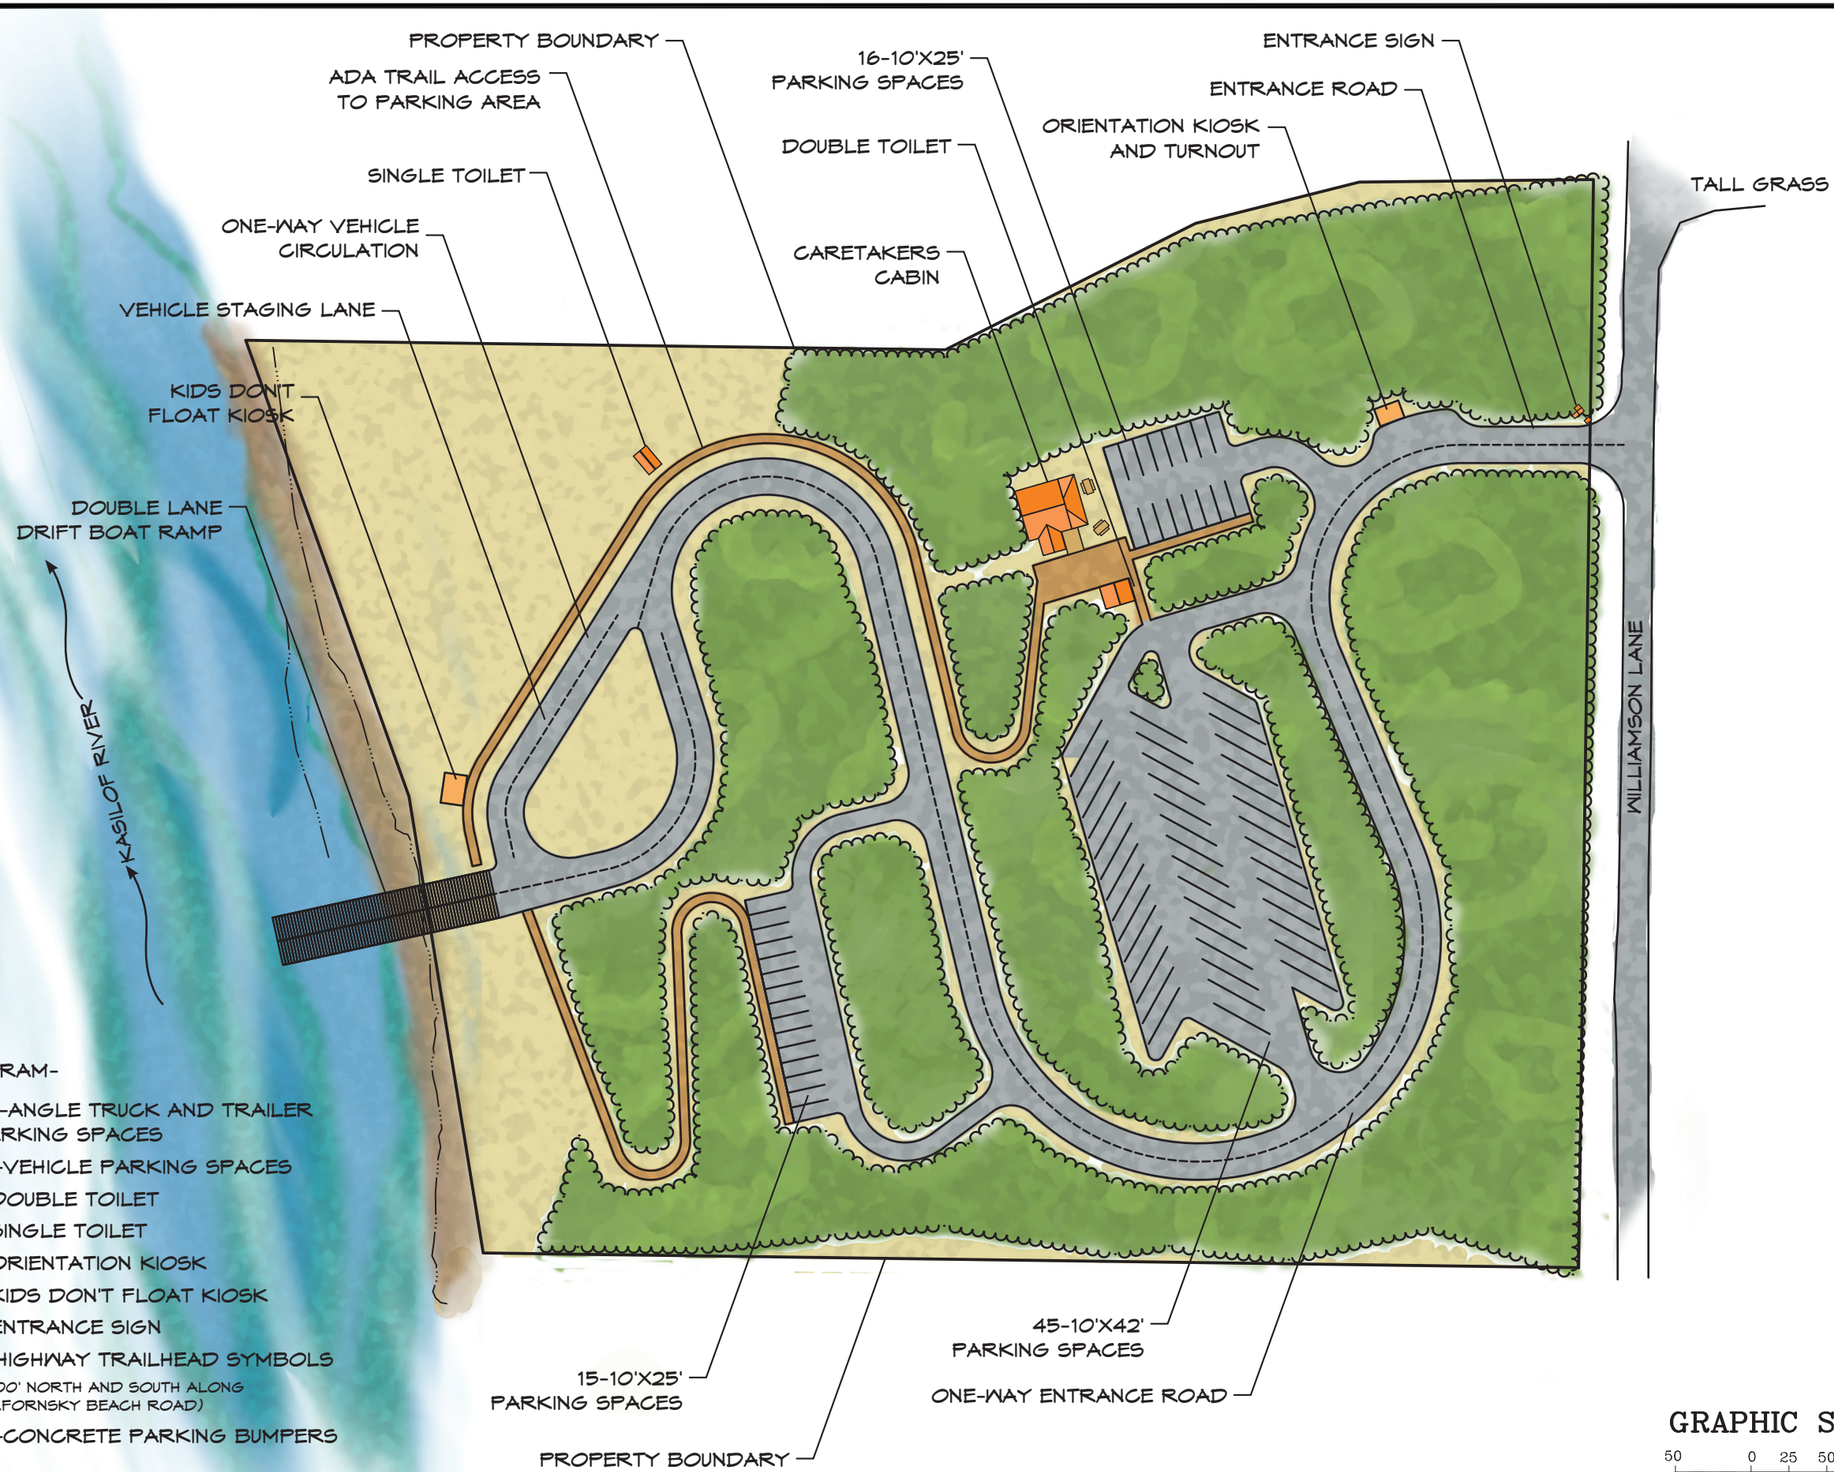

PROGRAM-

- 45-ANGLE TRUCK AND TRAILER PARKING SPACES
- 31-VEHICLE PARKING SPACES
- 1-DOUBLE TOILET
- 1-SINGLE TOILET
- 1-ORIENTATION KIOSK
- 1-KIDS DON'T FLOAT KIOSK
- 1-ENTRANCE SIGN
- 2-HIGHWAY TRAILHEAD SYMBOLS
  (1000' NORTH AND SOUTH ALONG KALFORNSKY BEACH ROAD)
- 31-CONCRETE PARKING BUMPERS

GRAPHIC SCALE

50 0 25 50 100

(IN FEET)

North

STATE OF ALASKA DEPARTMENT OF NATURAL RESOURCES

OLD KASILOF LANDING SRS
SITE DEVELOPMENT
PROJECT No. 73032-1

CONCEPT C

ALASKA STATE PARKS

PREPARED: EAT
DRAWN: EAT
REVIEWED: JSG
DATE: 12/09/16

SHEET

OF 1 SHEETS