GOOSE CREEK SUBDIVISION ADDITION NO. 1

Alaska State Land Survey 96-65

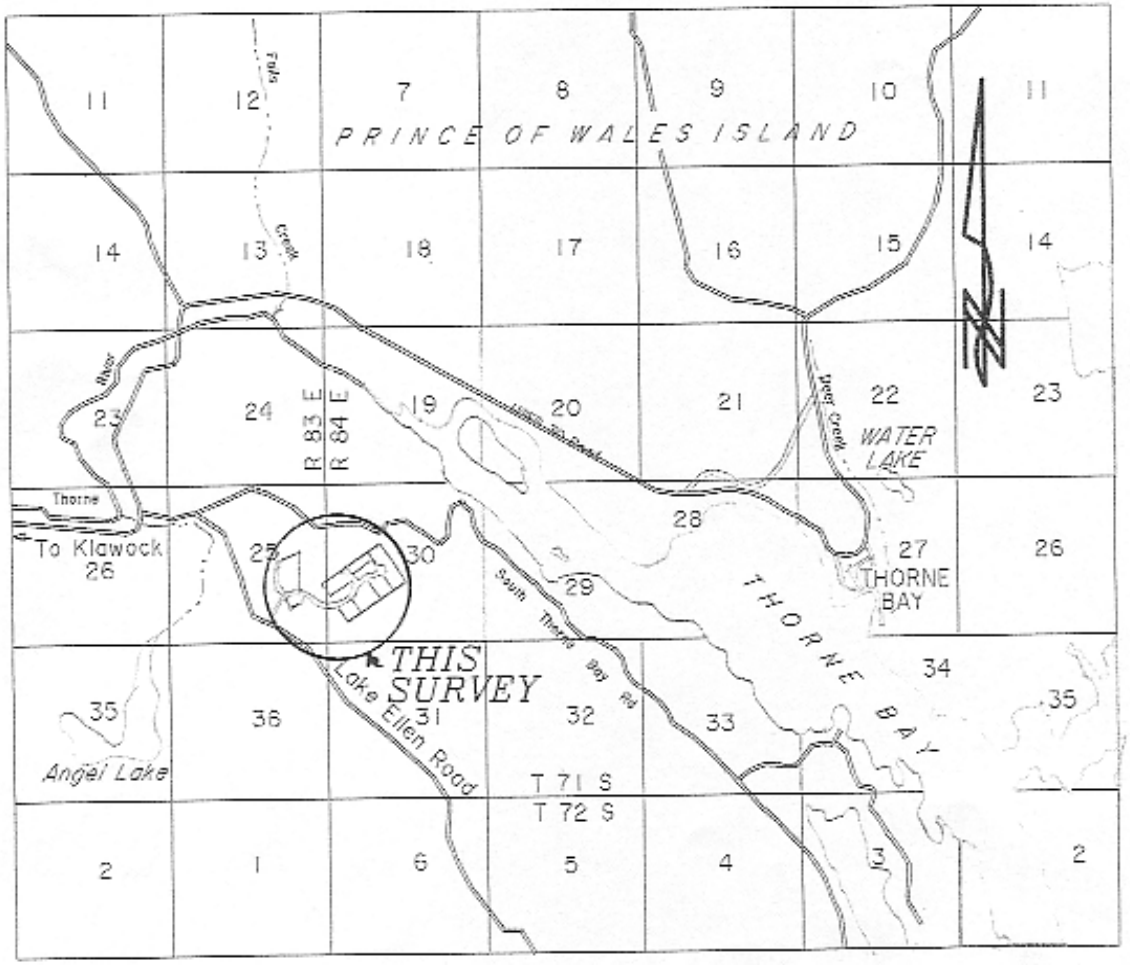

Scale 1" = 1 Mile From U.S.G.S. Quad Map "Craig (C-2)"

VICINITY MAP

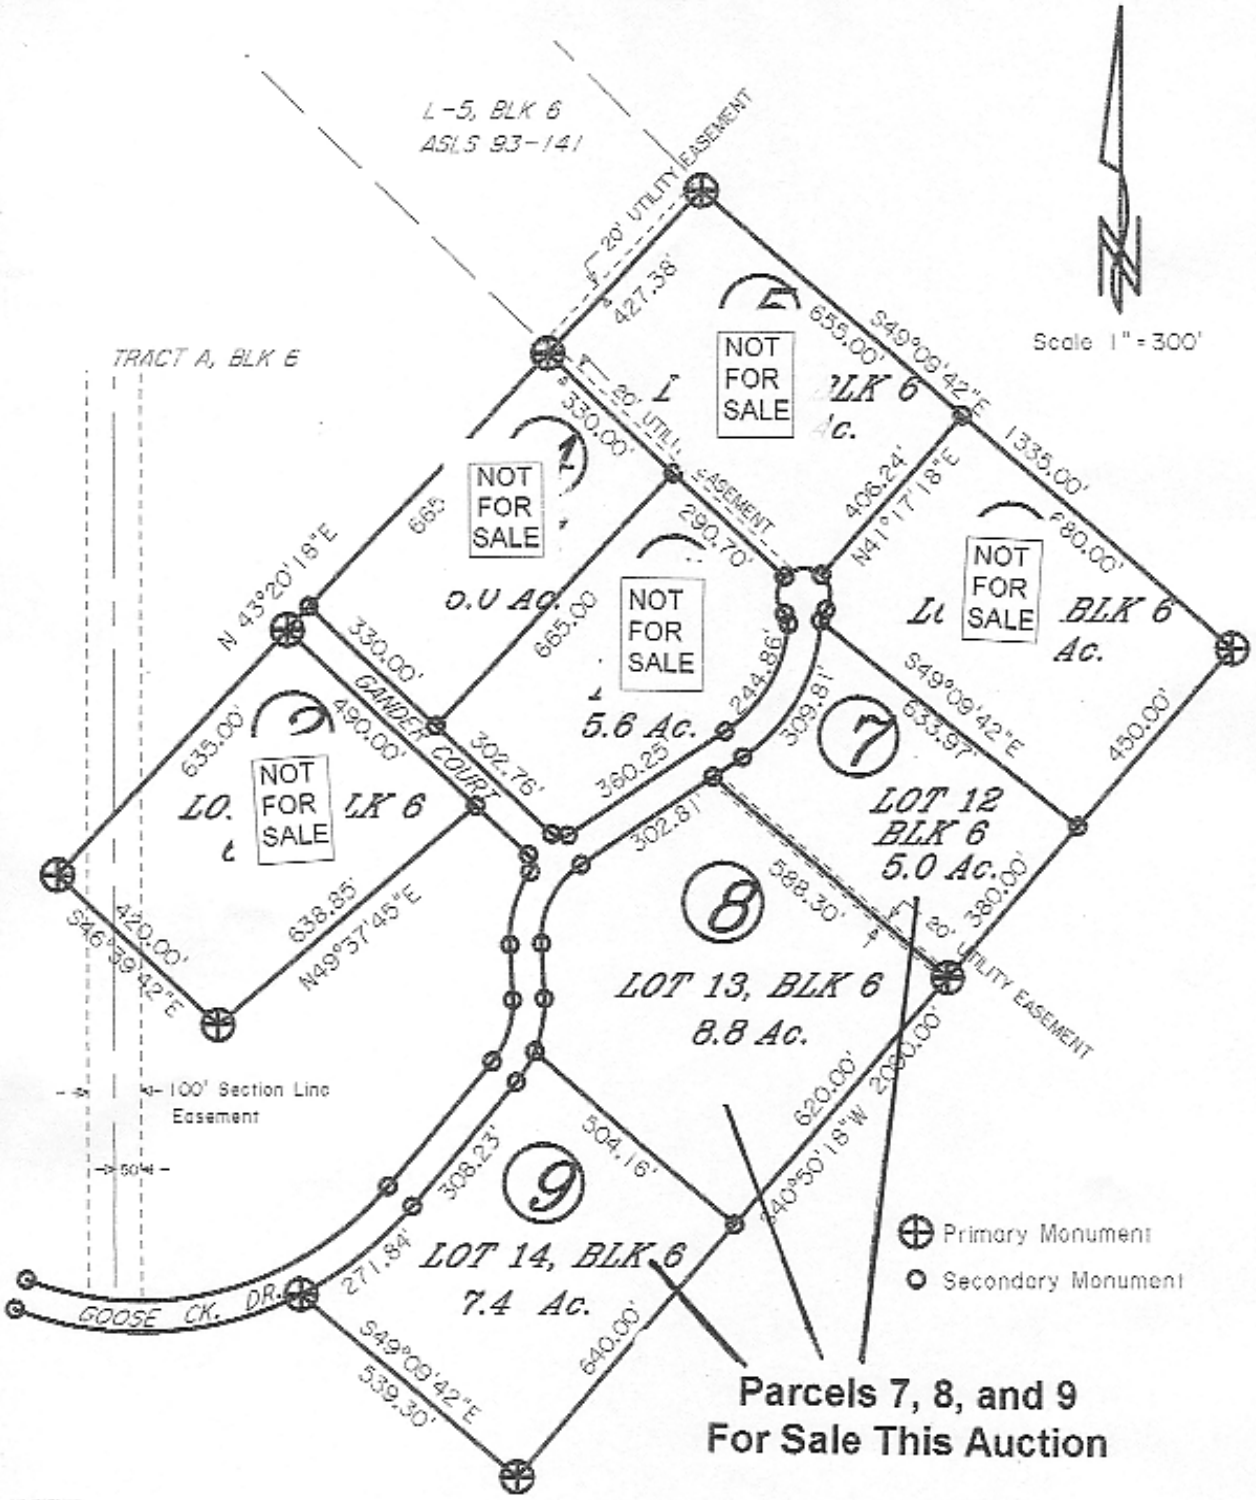
L-5, BLK 6
ASLS 93-141
TRACT A, BLK 6
Scale 1" = 300'
NOT FOR SALE
5.6 Ac.
LOT 12
BLK 6
5.0 Ac.
LOT 13, BLK 6
8.8 Ac.
LOT 14, BLK 6
7.4 Ac.
GANDER COURT
GOOSE CK. DR.
20' UTILITY EASEMENT
100' Section Line Easement
Primary Monument
Secondary Monument
Parcels 7, 8, and 9
For Sale This Auction

MAP 1