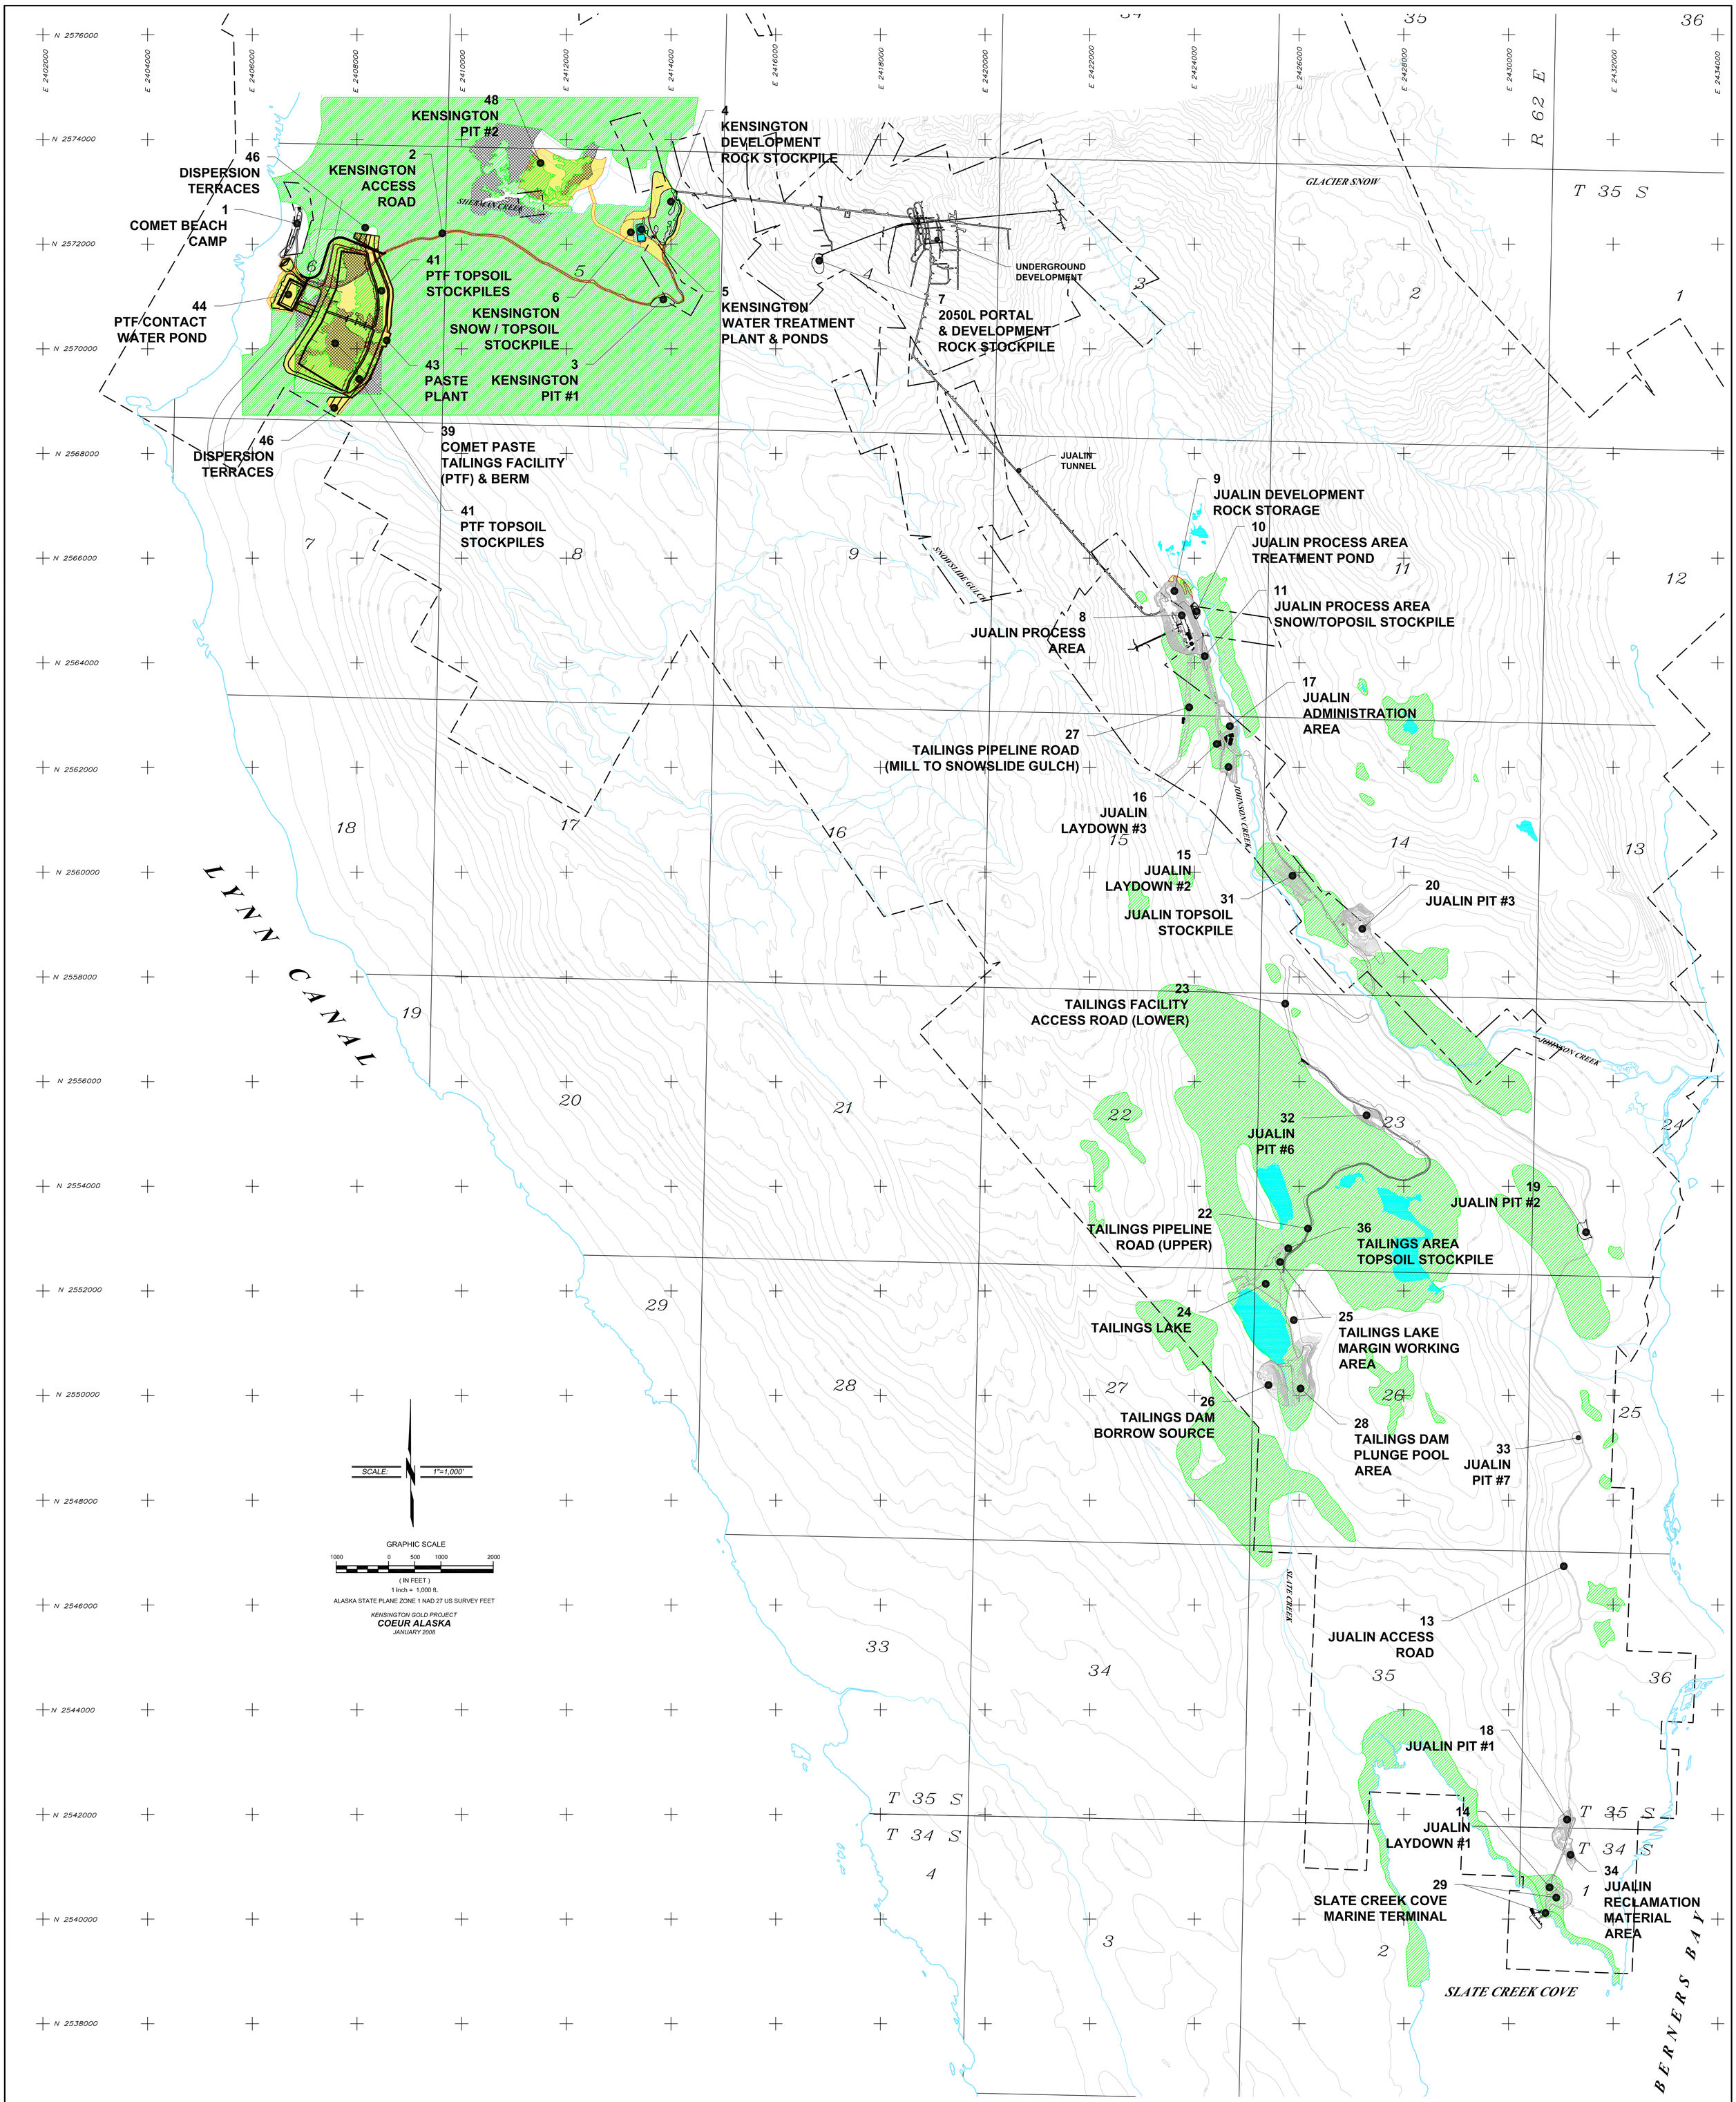

REV. NO.		
PROJ. NO. 0804		
DWG. NO.	REF. DWG. NO.	REFERENCE DRAWING TITLE

LEGEND

- WETLAND
- UPLAND MOSAIC
- PROPOSED DISTURBANCE
- UNPATENTED CLAIM OUTLINE
- PATENTED MINING CLAIM OUTLINE
- UNDERGROUND DEVELOPMENT
- MINE ADIT

COEUR ALASKA
KENSINGTON GOLD MINE

COMPANY: COEUR ALASKA, INC.
PROPERTY: KENSINGTON MINE
PROJECT: FIGURE 1
2008 MODIFIED PLAN OF OPERATIONS
SITE LAYOUT

SCALE:	PROJ. NO.	DWG. NO.	REV. NO.
1" = 1,000'	0804		

SHERMAN CREEK

1
COMET BEACH CAMP

40
ACCESS ROAD REALIGNMENT

46
DISPERSION TERRACE (NORTH)

48
KENSINGTON PIT #2

800L PORTAL

4
KENSINGTON DEVELOPMENT ROCK STOCKPILE

47
KENSINGTON PIT #2 ACCESS ROAD

6
KENSINGTON SNOW / TOPSOIL STOCKPILE

49
KENSINGTON WTP LAYDOWN

2
KENSINGTON ACCESS ROAD

45
PTF STORM WATER POND

39
COMET PASTE TAILINGS FACILITY (PTF) & BERM

5
KENSINGTON WATER TREATMENT PLANT & PONDS

44
PTF CONTACT WATER POND

41
PTF TOPSOIL STOCKPILE

42
DIVERSION DITCHES & PERIMETER ROADS

2
KENSINGTON ACCESS ROAD

3
KENSINGTON PIT #1

43
PASTE PLANT

41
PTF TOPSOIL STOCKPILE

42
DIVERSION DITCHES & PERIMETER ROADS

46
DISPERSION TERRACE (SOUTH)

REV. NO.

PROJ. NO. 0802
DWG. NO.

LEGEND

- WETLAND
- UPLAND MOSAIC
- PROPOSED DISTURBANCE
- UNPATENTED CLAIM OUTLINE
- PATENTED MINING CLAIM OUTLINE
- UNDERGROUND DEVELOPMENT
- MINE ADIT

GRAPHIC SCALE
200 0 100 200 300 400 500
(IN FEET)
1 inch = 200 ft.

COEUR ALASKA

COMPANY: COEUR ALASKA, INC.
PROPERTY: KENSINGTON MINE
PROJECT: DRAWING 2
2008 MODIFIED PLAN OF OPERATIONS
COMET PASTE TAILS FACILITY (PTF) & PORTAL AREAS

SCALE	PROJ. NO.	DWG. NO.	REV. NO.
1" = 200'	0802		

10
JUALIN STORM WATER
TREATMENT POND

12
JUALIN
PUMP HOUSE

11
JUALIN PROCESS AREA
SNOW/TOPSOIL STOCKPILE

POTABLE WATER
TREATMENT

FRESH / FIRE
WATER TANK

DIESEL
POWER
GENERATORS

AVALAUNCHER
PAD

MILL BUILDING

CRUSHED
ORE BIN

DIESEL FUEL
STORAGE TANK &
FUELING PAD

9
JUALIN DEVELOPMENT
ROCK STOCKPILE

CRUSHER
BUILDING

TENT
SHOP

INDIANA PORTAL
(HISTORIC)

JUALIN
PORTAL
(963' ASL)

18
JUALIN
PROCESS AREA

GRAPHIC SCALE
100 0 50 100 200
(IN FEET)
1 inch = 100 ft.

JUALIN TUNNEL
UNDERGROUND WORKINGS

INSET A
JUALIN PROCESS AREA
SCALE: 1"=100'

20
JUALIN
PIT #3

SEDIMENT CONTROL
PONDS

31
JUALIN
TOPSOIL
STOCKPILE

23
SLATE LAKE
ACCESS ROAD

CAMP
FACILITIES

17
JUALIN ADMINISTRATION
AREA

JOHNSON CREEK

STORM WATER
SETTLING PONDS

STORM WATER
SETTLING POND

ADMIN
PAD

15
JUALIN LAYDOWN
AREA #2

16
JUALIN LAYDOWN
AREA #3

13
JUALIN ACCESS ROAD

27
TAILINGS PIPELINE ROAD
(MILL TO SNOWSLIDE GULCH)

9
JUALIN
DEVELOPMENT
ROCK STOCKPILE

8
JUALIN PROCESS
AREA

INSET A

JUALIN TUNNEL
UNDERGROUND WORKINGS

LEGEND

WETLAND
UPLAND MOSAIC
PROPOSED DISTURBANCE
UNPATENTED CLAIM OUTLINE
PATENTED MINING CLAIM OUTLINE
UNDERGROUND DEVELOPMENT
MINE ADIT

GRAPHIC SCALE
200 0 100 200 300 400 500
(IN FEET)
1 inch = 200 ft.

COEUR
ALASKA

REV. NO.	
PROJ. 0802 DWG. NO.	
COMPANY:	COEUR ALASKA, INC.
PROPERTY:	KENSINGTON MINE
PROJECT:	DRAWING 3 2008 MODIFIED PLAN OF OPERATIONS JUALIN PROCESS AND CAMP AREAS
SCALE:	1" = 200'
PROJ. NO.	0802
DWG. NO.	
REV. NO.	

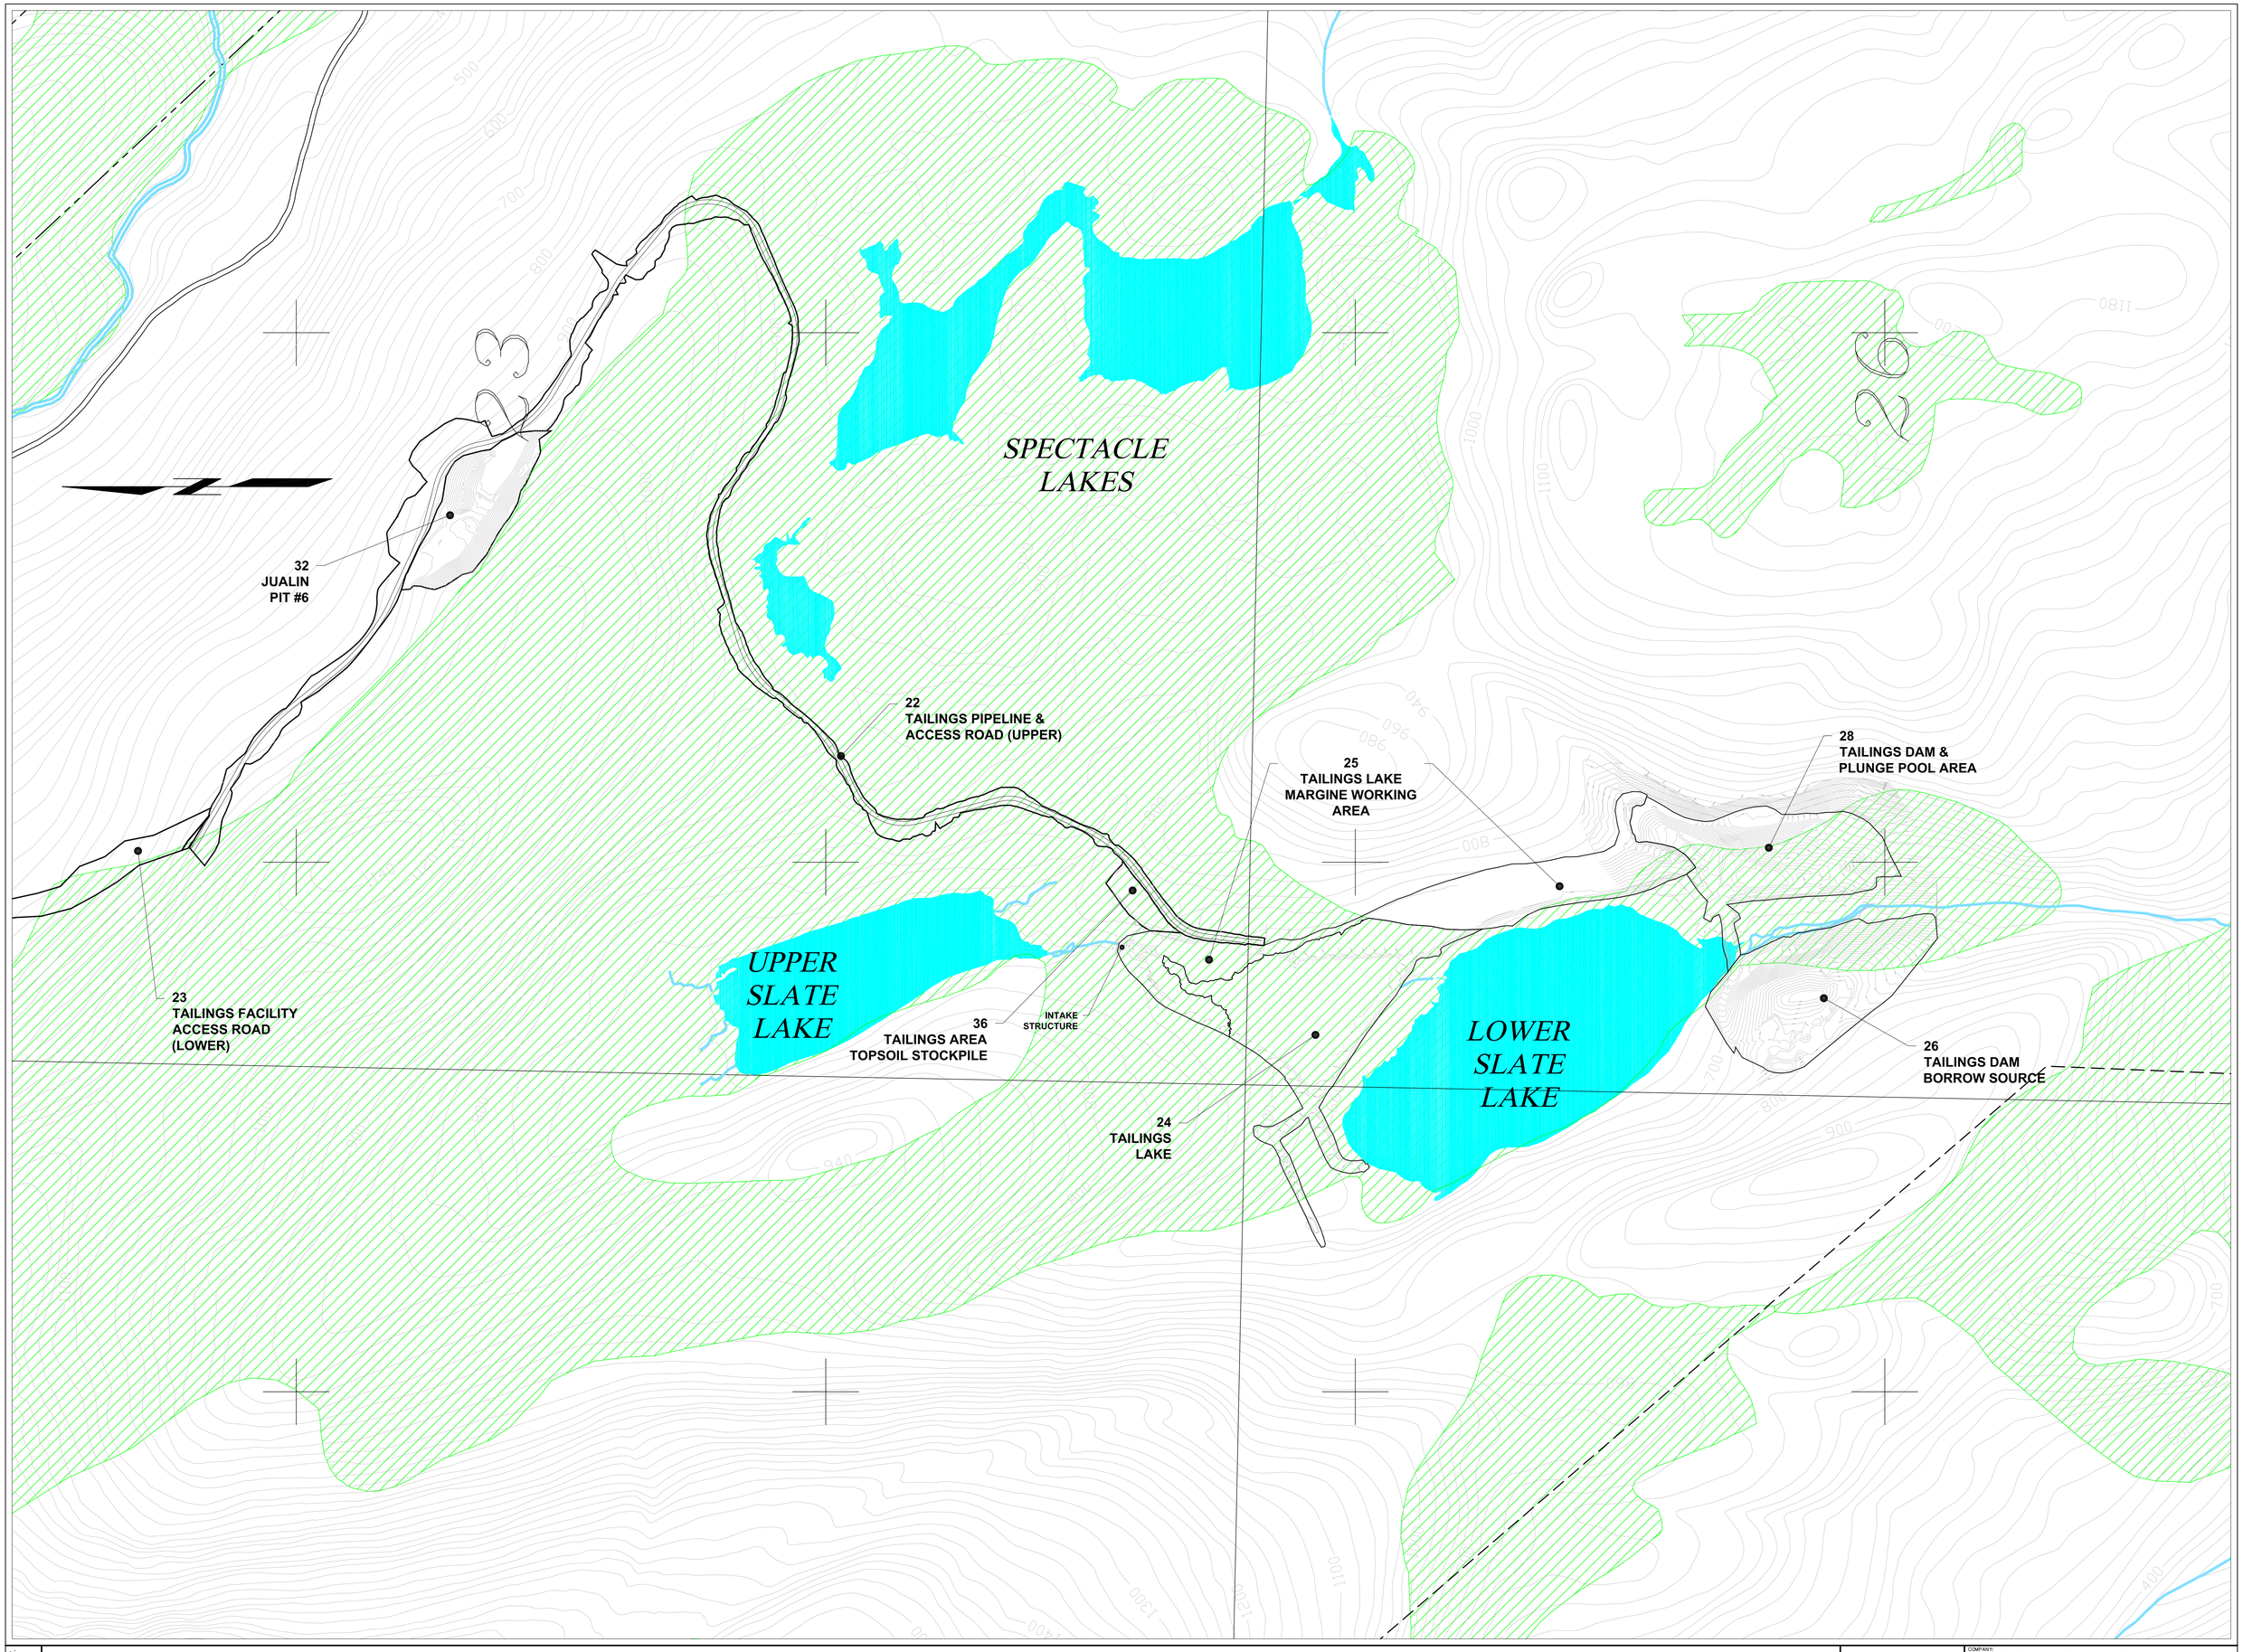

REV. NO.

PROJ. NO. DWG. NO.

LEGEND

- WETLAND
- UPLAND MOSAIC
- PROPOSED DISTURBANCE
- UNPATENTED CLAIM OUTLINE
- PATENTED MINING CLAIM OUTLINE
- UNDERGROUND DEVELOPMENT
- MINE ADIT

GRAPHIC SCALE

200 0 100 200 300 400 500

(IN FEET)

1 inch = 200 ft.

COEUR ALASKA

COMPANY: COEUR ALASKA, INC.

PROPERTY: KENSINGTON MINE

PROJECT: DRAWING 4
2008 MODIFIED PLAN OF OPERATIONS
LOWER SLATE LAKE AREA

SCALE	PROJ. NO.	DWG. NO.	REV. NO.
1" = 200 FT			

13
JUALIN ACCESS
ROAD

34
JUALIN
RECLAMATION
MATERIAL AREA

13
JUALIN ACCESS ROAD

18
BORROW
SOURCE #1

FREIGHT
STAGING
AREA

29
SLATE CREEK COVE
MARINE TERMINAL

14
JUALIN
LAYDOWN #1

GENERATOR /
COMPRESSOR
CONEX

TRANSFER BRIDGE

GANGWAY

PERSONNEL
FLOAT

BARGE

PERSONNEL
FERRY

SLATE CREEK COVE

LEGEND

WETLAND

UPLAND MOSAIC

PROPOSED DISTURBANCE

UNPATENTED CLAIM OUTLINE

PATENTED MINING CLAIM OUTLINE

UNDERGROUND DEVELOPMENT

MINE ADIT

REV. NO.

PROJ. 0802
NO.
DWG.
NO.

COEUR
ALASKA
KENSINGTON GOLD MINE

COMPANY: COEUR ALASKA, INC.

PROPERTY: KENSINGTON MINE

PROJECT: DRAWING 5
2008 MODIFIED PLAN OF OPERATIONS
SLATE CREEK COVE MARINE FACILITY

SCALE:	PROJ. NO.	DWG. NO.	REV. NO.
1" = 100'	0802		

N 2576000

N 2574000

N 2572000

N 2570000

N 2568000

E 2402000

E 2404000

E 2406000

E 2408000

E 2410000

E 2412000

E 2414000

E 2416000

E 2418000

GRAPHIC SCALE

1,000 0 500 1,000 2,000

(IN FEET)

1 inch = 1,000 ft.

SHERMAN CREEK

6

5

4

LEGEND

WETLAND

UPLAND MOSAIC

MINE ADIT

UNPATENTED CLAIM OUTLINE

PATENTED MINING CLAIM OUTLINE

UNDERGROUND DEVELOPMENT

1998 PERMITTED FOOTPRINT = 318 NEW ACRES

2008 PROPOSED FOOTPRINT = 149 NEW ACRES

REV. NO.

PROJ. NO. 0802

DWG. NO.

COEUR ALASKA KENSINGTON GOLD MINE

COMPANY: COEUR ALASKA, INC.

PROPERTY: KENSINGTON MINE

PROJECT: DRAWING 6
2008 MODIFIED PLAN OF OPERATIONS
2008 PROPOSED vs. 1998 PERMITTED FOOTPRINTS
COMET AREA

SCALE:	PROJ. NO.	DWG. NO.	REV. NO.
1" = 500 FT	0802		