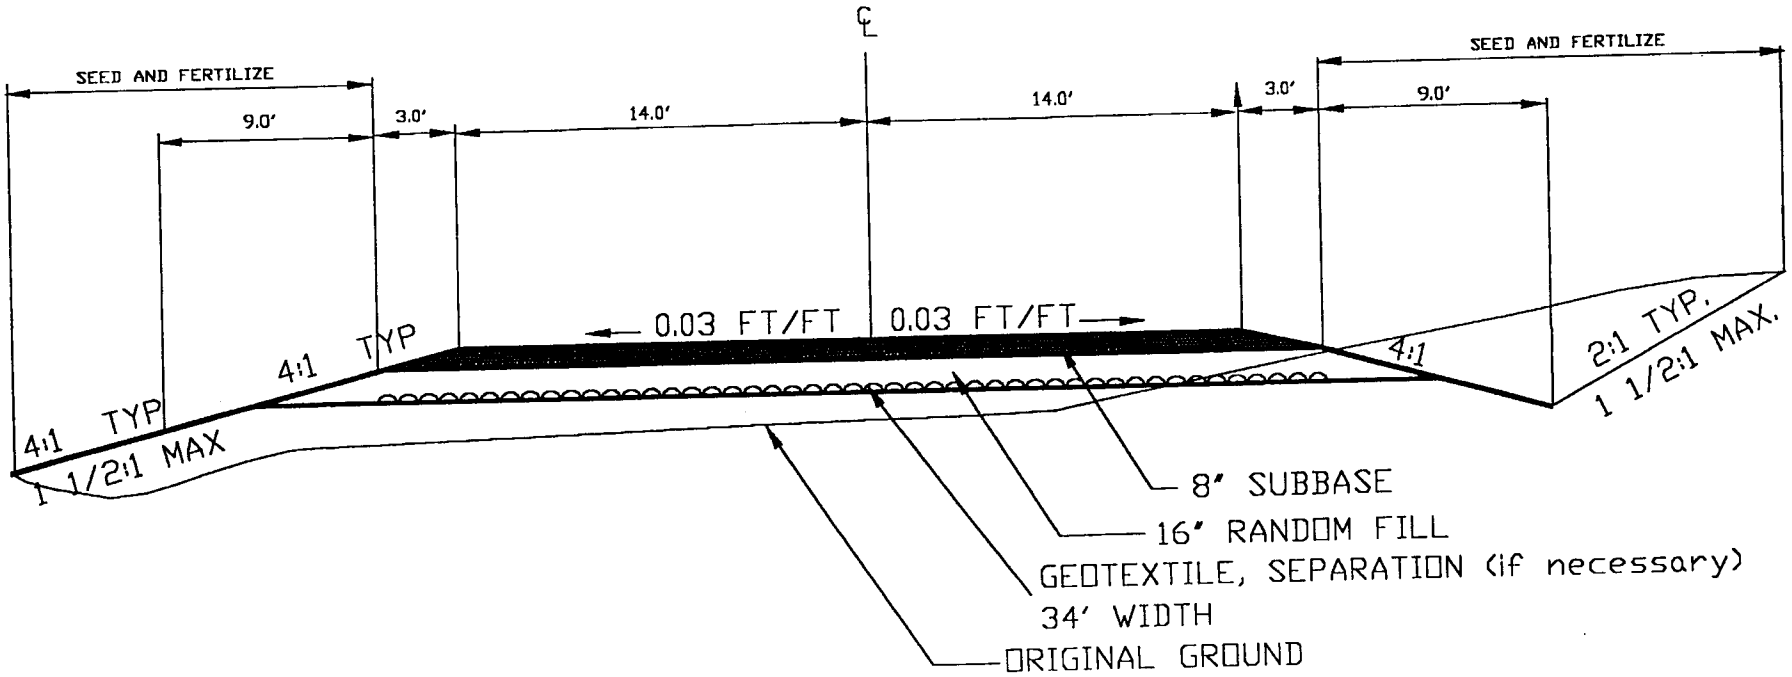

FAIRBANKS GOLD MINING INC.	PROJECT TRUE NORTH PROJECT	TITLE ACCESS/SERVICE ROAD TYPICAL CROSS SECTION
	FIGURE 3	DATE MARCH 1, 2000